



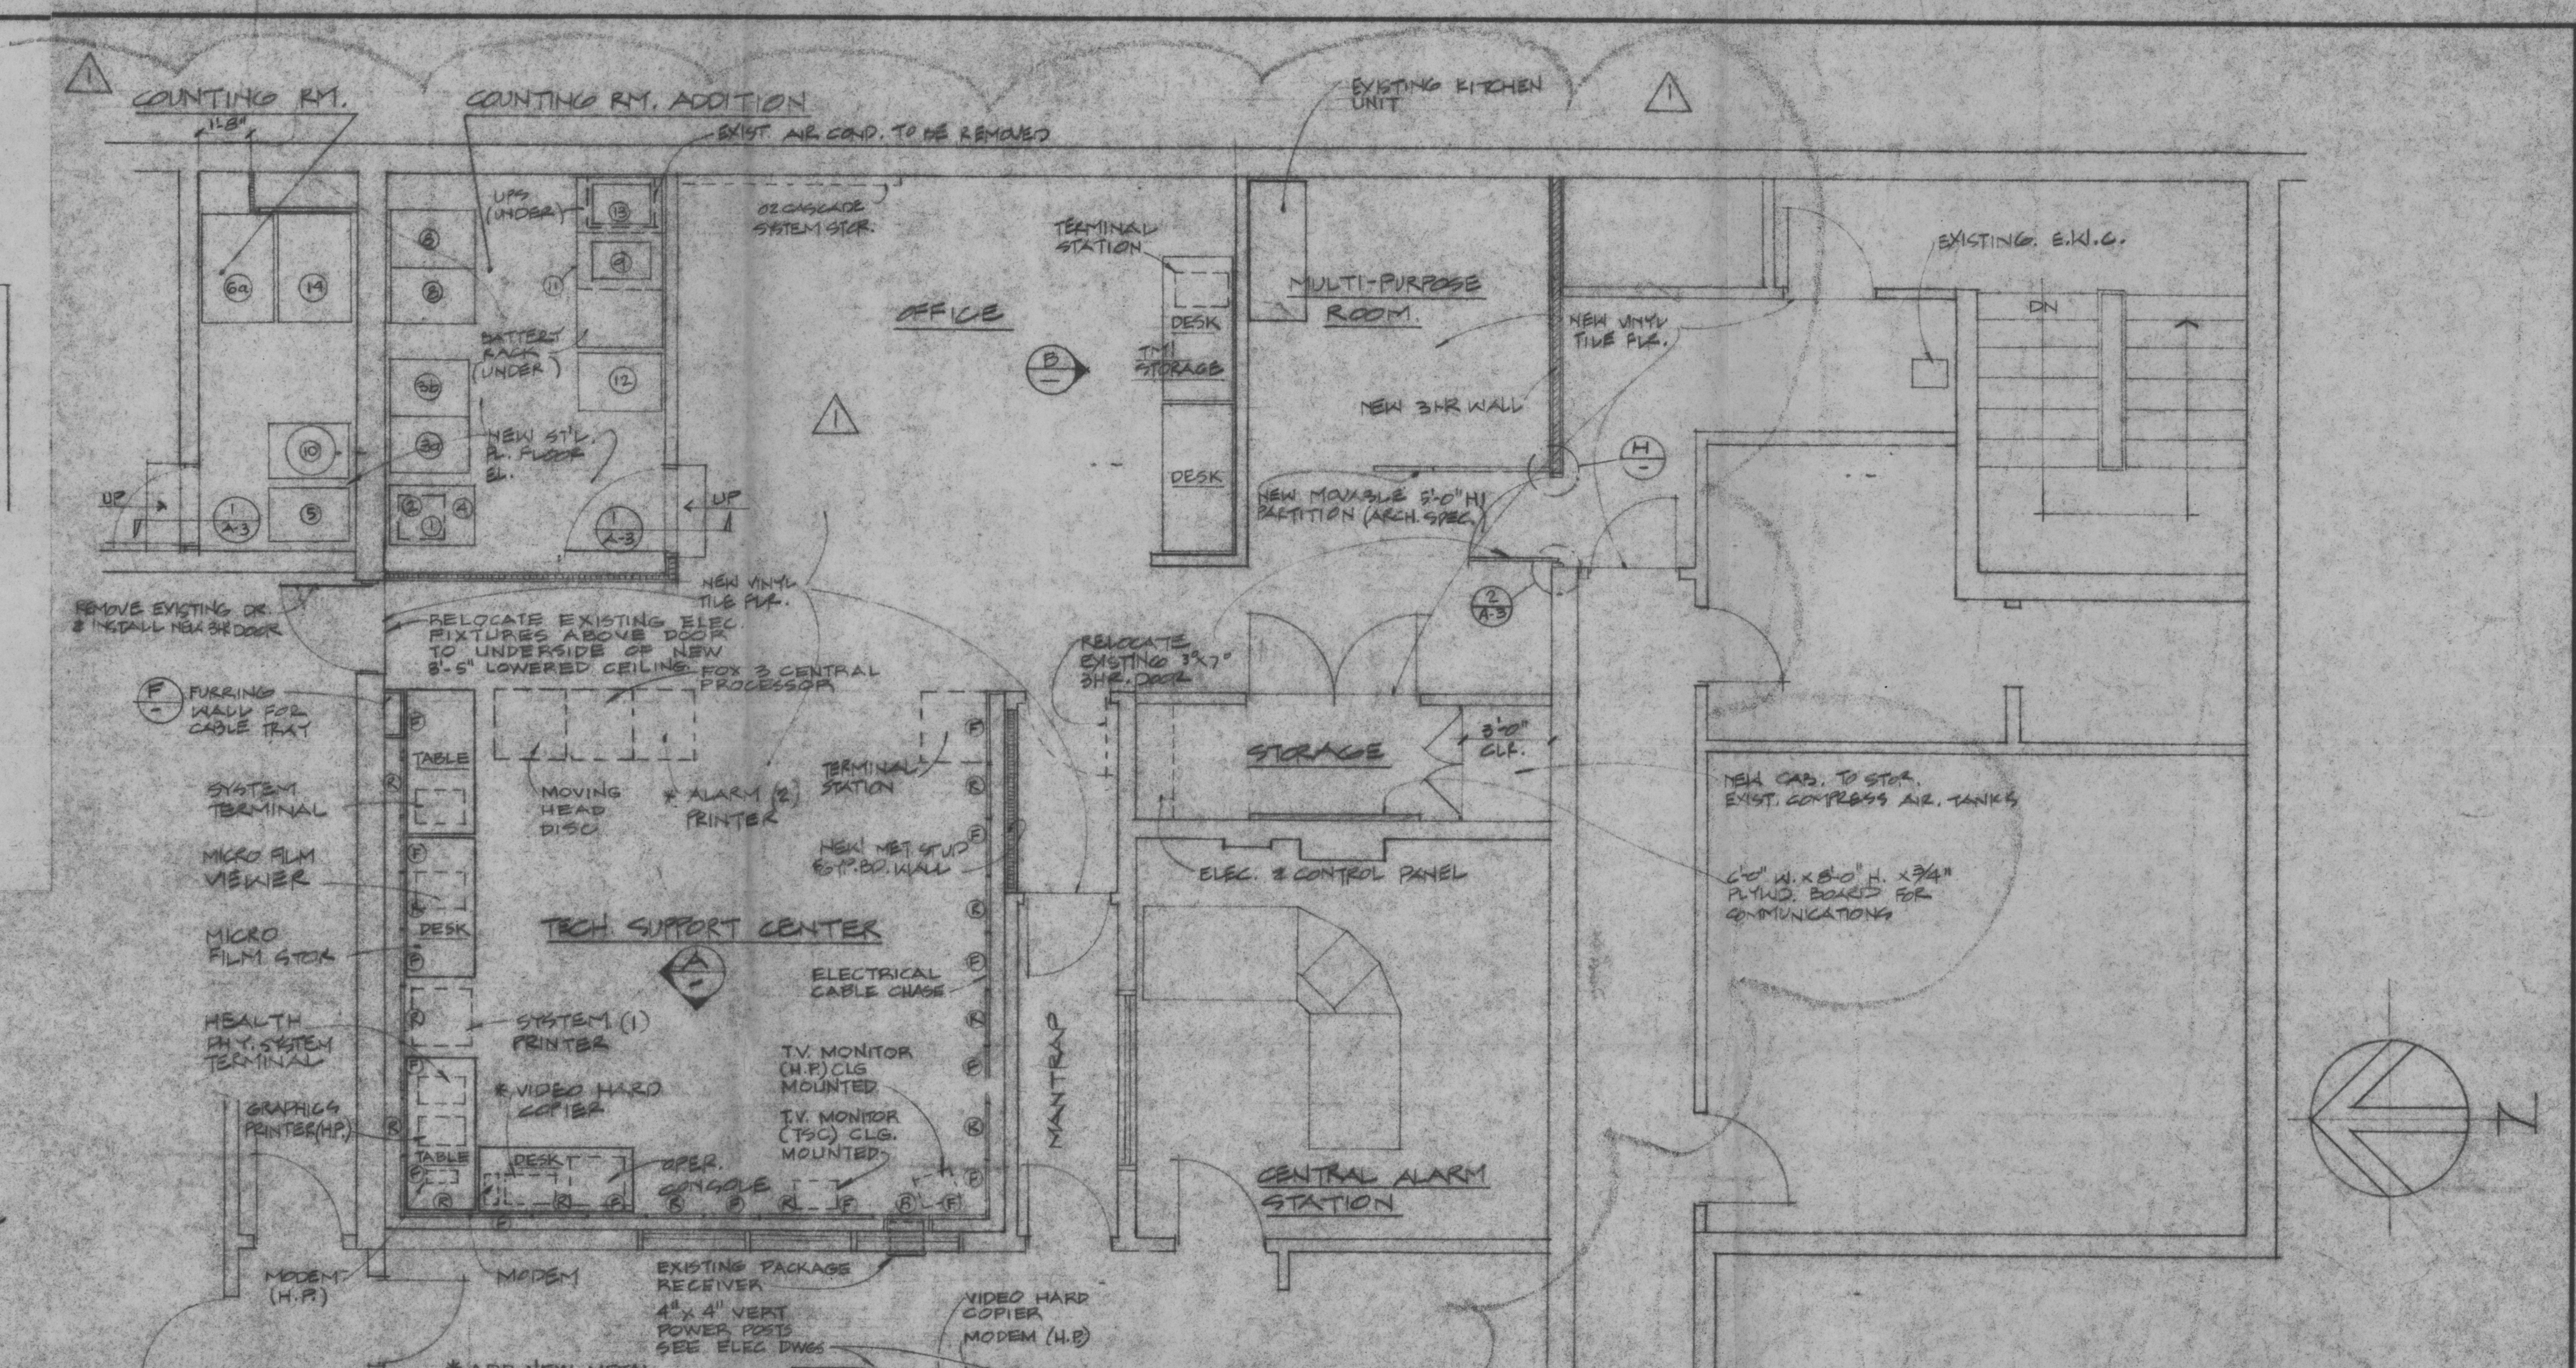


JAMB DETAIL (HEAD SIM.)

3" = 1'-0"

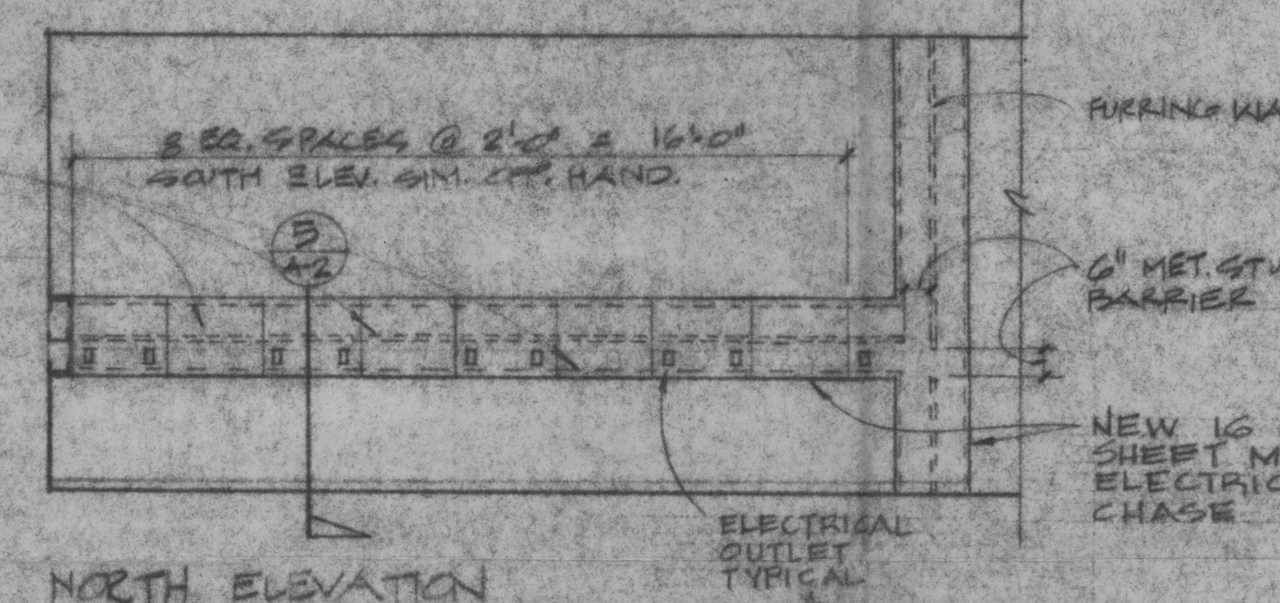


NORTH ELEVATION

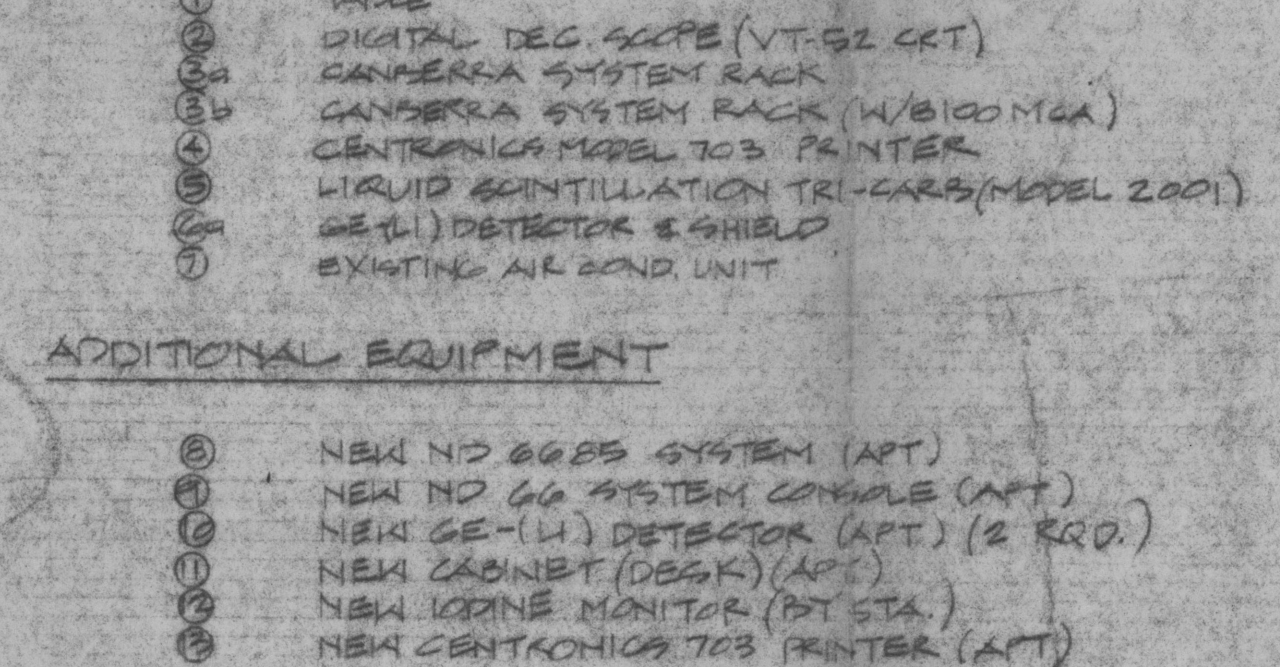

ADDITIONAL EQUIPMENT

NOTES:

1. ITEMS 1, 2, 30, 35 AND 4 RELOCATED TO COUNTING RM
ADDITION FROM UNIT 1 COUNTING RM

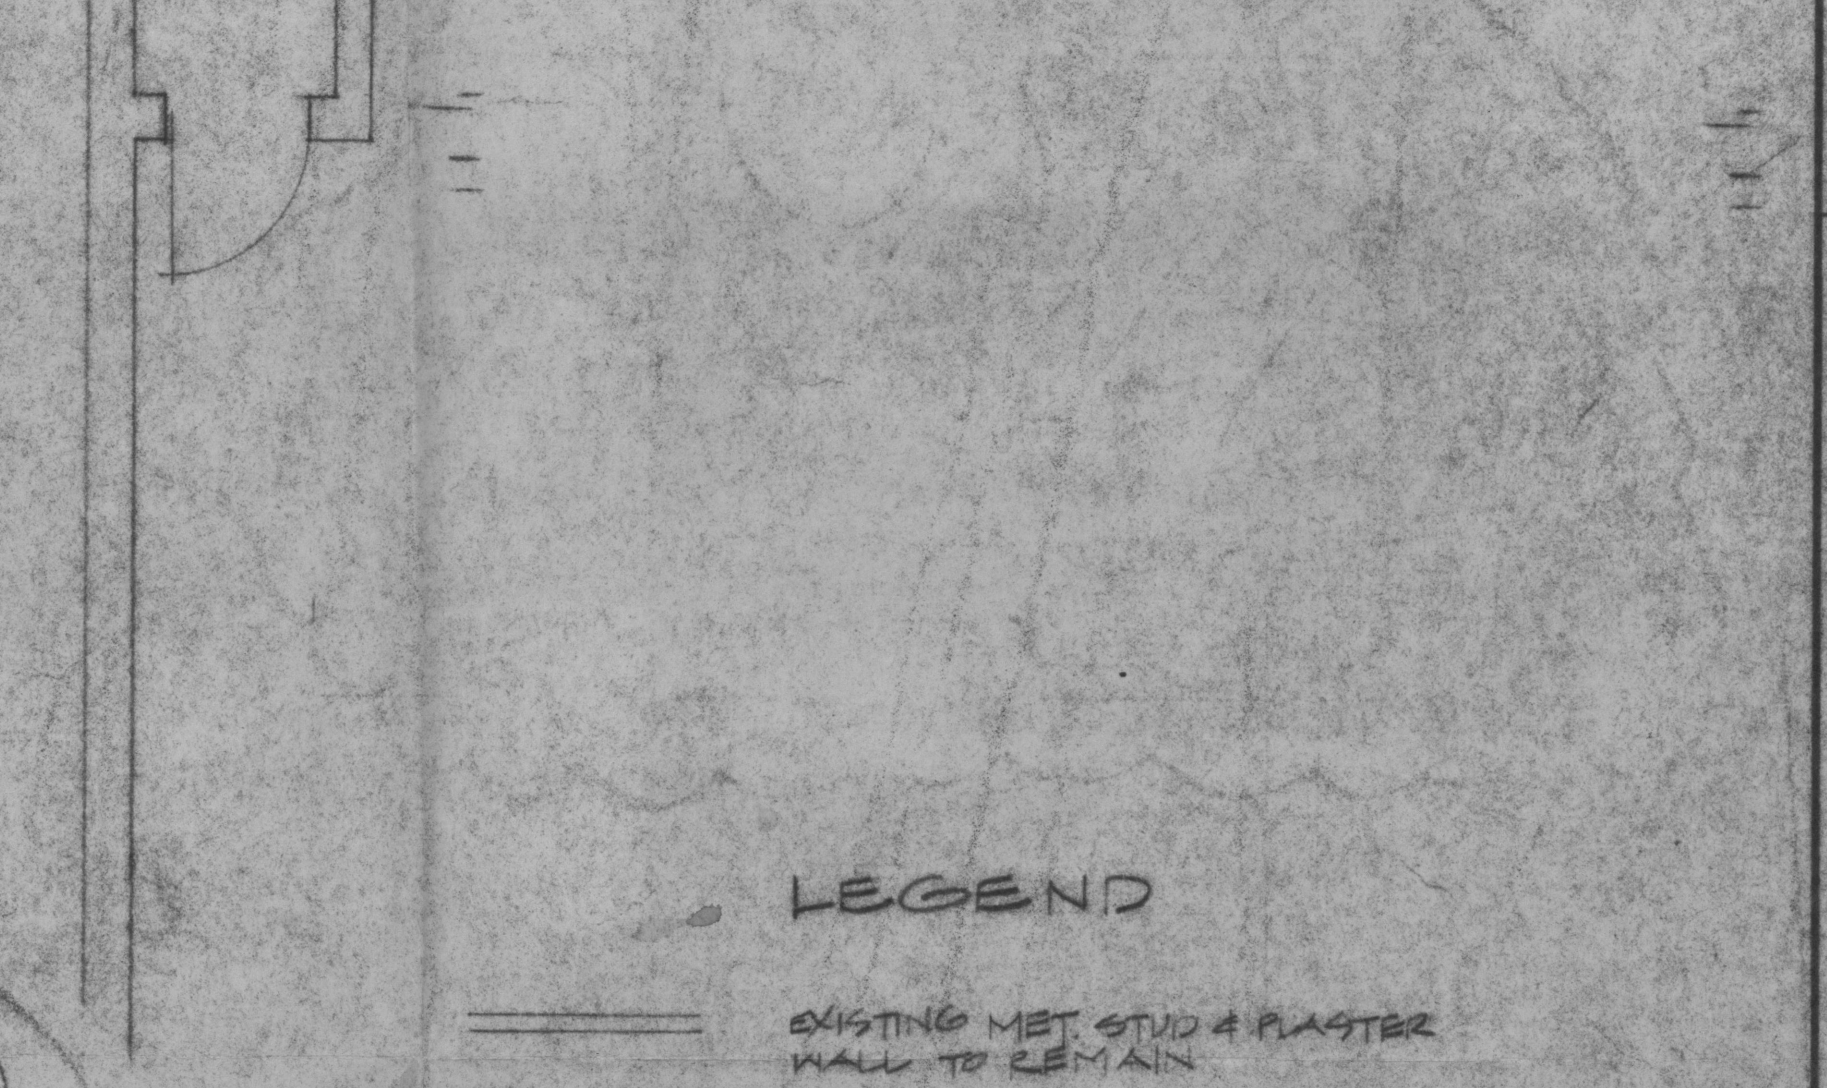

NORTH ELEV
(SOUTH- OPPOSITE HAND)

FINISHES

TECH SUPPORT CENTER

FLOOR:
NEW VINYL TILE "EXCELON" #51851 MELLOW SOUND; 1/8" GAUGE


CEILING:
NEW 2'-0" x 4'-0" SUSPENDED "T GRID" CLG SYSTEM "DNNN DV EXPOSED SYSTEM" AS MANUFACTURED BY DONN PRODUCTS, INC
EXPOSED FINISH SHALL BE LOW SHEEN SATIN WHITE ACOUSTICAL TILE "TRANSTONE" AS MANUFACTURED BY ARMSTRONG CORK C

NOTE : ALL CEILING & FLOORING TO BE OBTAINED BY THE CONSTRUCTION FIELD FORCE.

FURNITURE :
STANDARD METAL DESKS & TABLES

CONTROL ROOM

FURNITURE:
STANDARD METAL DESKS & TABLES

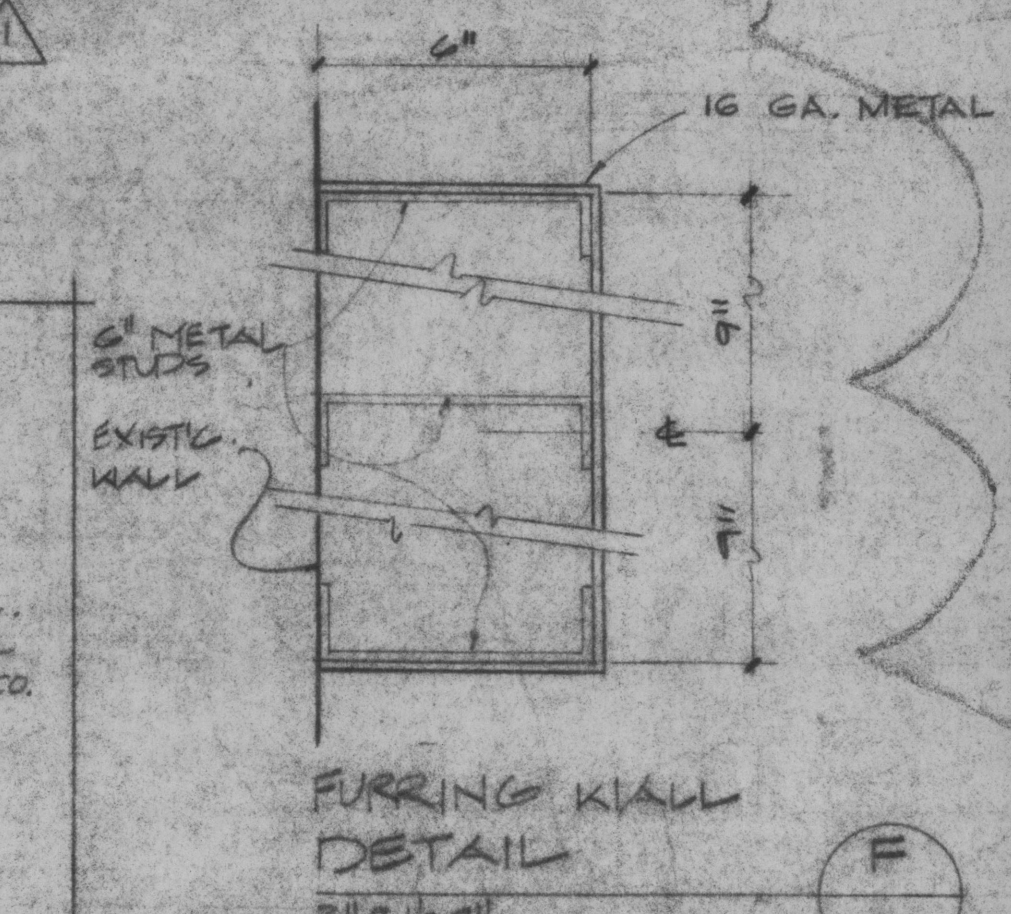

FURRING KIAL
DETAIL

LEGEND

=====	EXISTING MET. STUD & PLASTER WALL TO REMAIN
=====	EXISTING CONC. WALL TO REMAIN (3HR. FIRE RES.)
=====	NEW MET. STUD & GYP. HD. WALL 5'6" HT.
=====	NEW MET. STUD & GYP. HD. WALL FULL HT. (3HR. FIRE RESISTING)
=====	EXISTING MET. STUD & PLASTER WALL TO BE REMOVED
②	REMOVABLE PANELS
③	FIXED PANELS

NOTES:

- * PORTABLE UNITS TO BE USED IN EITHER ROOMS

PROGRESS PRINT
FOR INFORMATION ONLY
NOT FOR CONSTRUCTION

NON SAFETY RELATED

Control # 8107130280
Date 7-01-81 of Document:
REGULATORY DOCKET FILE

														LOCATION SONGS 1 (T.M.I.) TECH. SUPPORT CENTER (THIRD FLOOR) PLUMB & CEILING PLANS SEE EDISON														SHEET NO. A-1 1 OF 3 SHTS.	
1 2 ISSUED FOR CONSTRUCTION 3 ISSUED FOR REVIEW & COMMENTS 4 ISSUED FOR REVIEW & COMMENTS														MS. TIG4 J.F. TIG4 J.F. TIG4 J.F. TIG4															
REFERENCE DRAWINGS														REFERENCE DRAWINGS															
NO.														NO.															
REVISIONS														REVISIONS															
M DATE P.E. Q.A.E. SUPV. APPROVED ENGR. CK'D. MADE J.O. NO.														M DATE P.E. Q.A.E. SUPV. APPROVED ENGR. CK'D. MADE J.O. NO.															

5161664 - 1 8107130297