


Legend

- Photograph Location and Direction
- Wetland ID
- Wetland Impact ID
- Limit of Disturbance
- Stream
- Existing Wetlands
- Impacted Streams and Wetlands

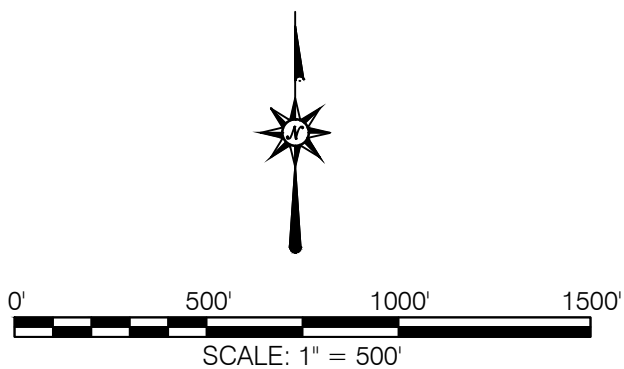

- Notes:**
- Plot plan information from Sargent & Lundy LLC. Drawing #SK-12198-400-001 Revision #4 Date: 9/9/10
 - Wetland and tributary locations and identification numbers from Normandeau Preliminary Jurisdictional Determination Mapping 3/31/11.
 - Wetland impacts and additional plan information is based on the Joint Permit Plan by Pennoni Associates Inc. dated 4/8/11.

PA 042324

717-627-4440
fax: 717-627-4660
landstudies.com
land@landstudies.com

Land studies

Project: **BELL BEND NUCLEAR POWER PLANT**

PPL BELL BEND, LLC.

38 BOMBAY LANE, SUITE 2
BERWICK, PENNSYLVANIA 18603

Client: **PHOTOGRAPH LOCATION MAP**

SALEM TOWNSHIP
LUZERNE COUNTY, PENNSYLVANIA

Revisions		
No.	Date	Description
1	8/18/10	Update Photo Locations
2	11/15/10	Update Photo Locations
3	4/29/11	Update Wetlands and Site Footprints
4	5/31/11	Update Photos and Wetland IDs
5	6/6/11	Update LOD

Project Number:	E-726-L8
Drawn By:	EPJ
Checked By:	BJE
Date:	AUGUST 2010
Scale:	1" = 500'
PLAN SHEET	
Sheet Number:	