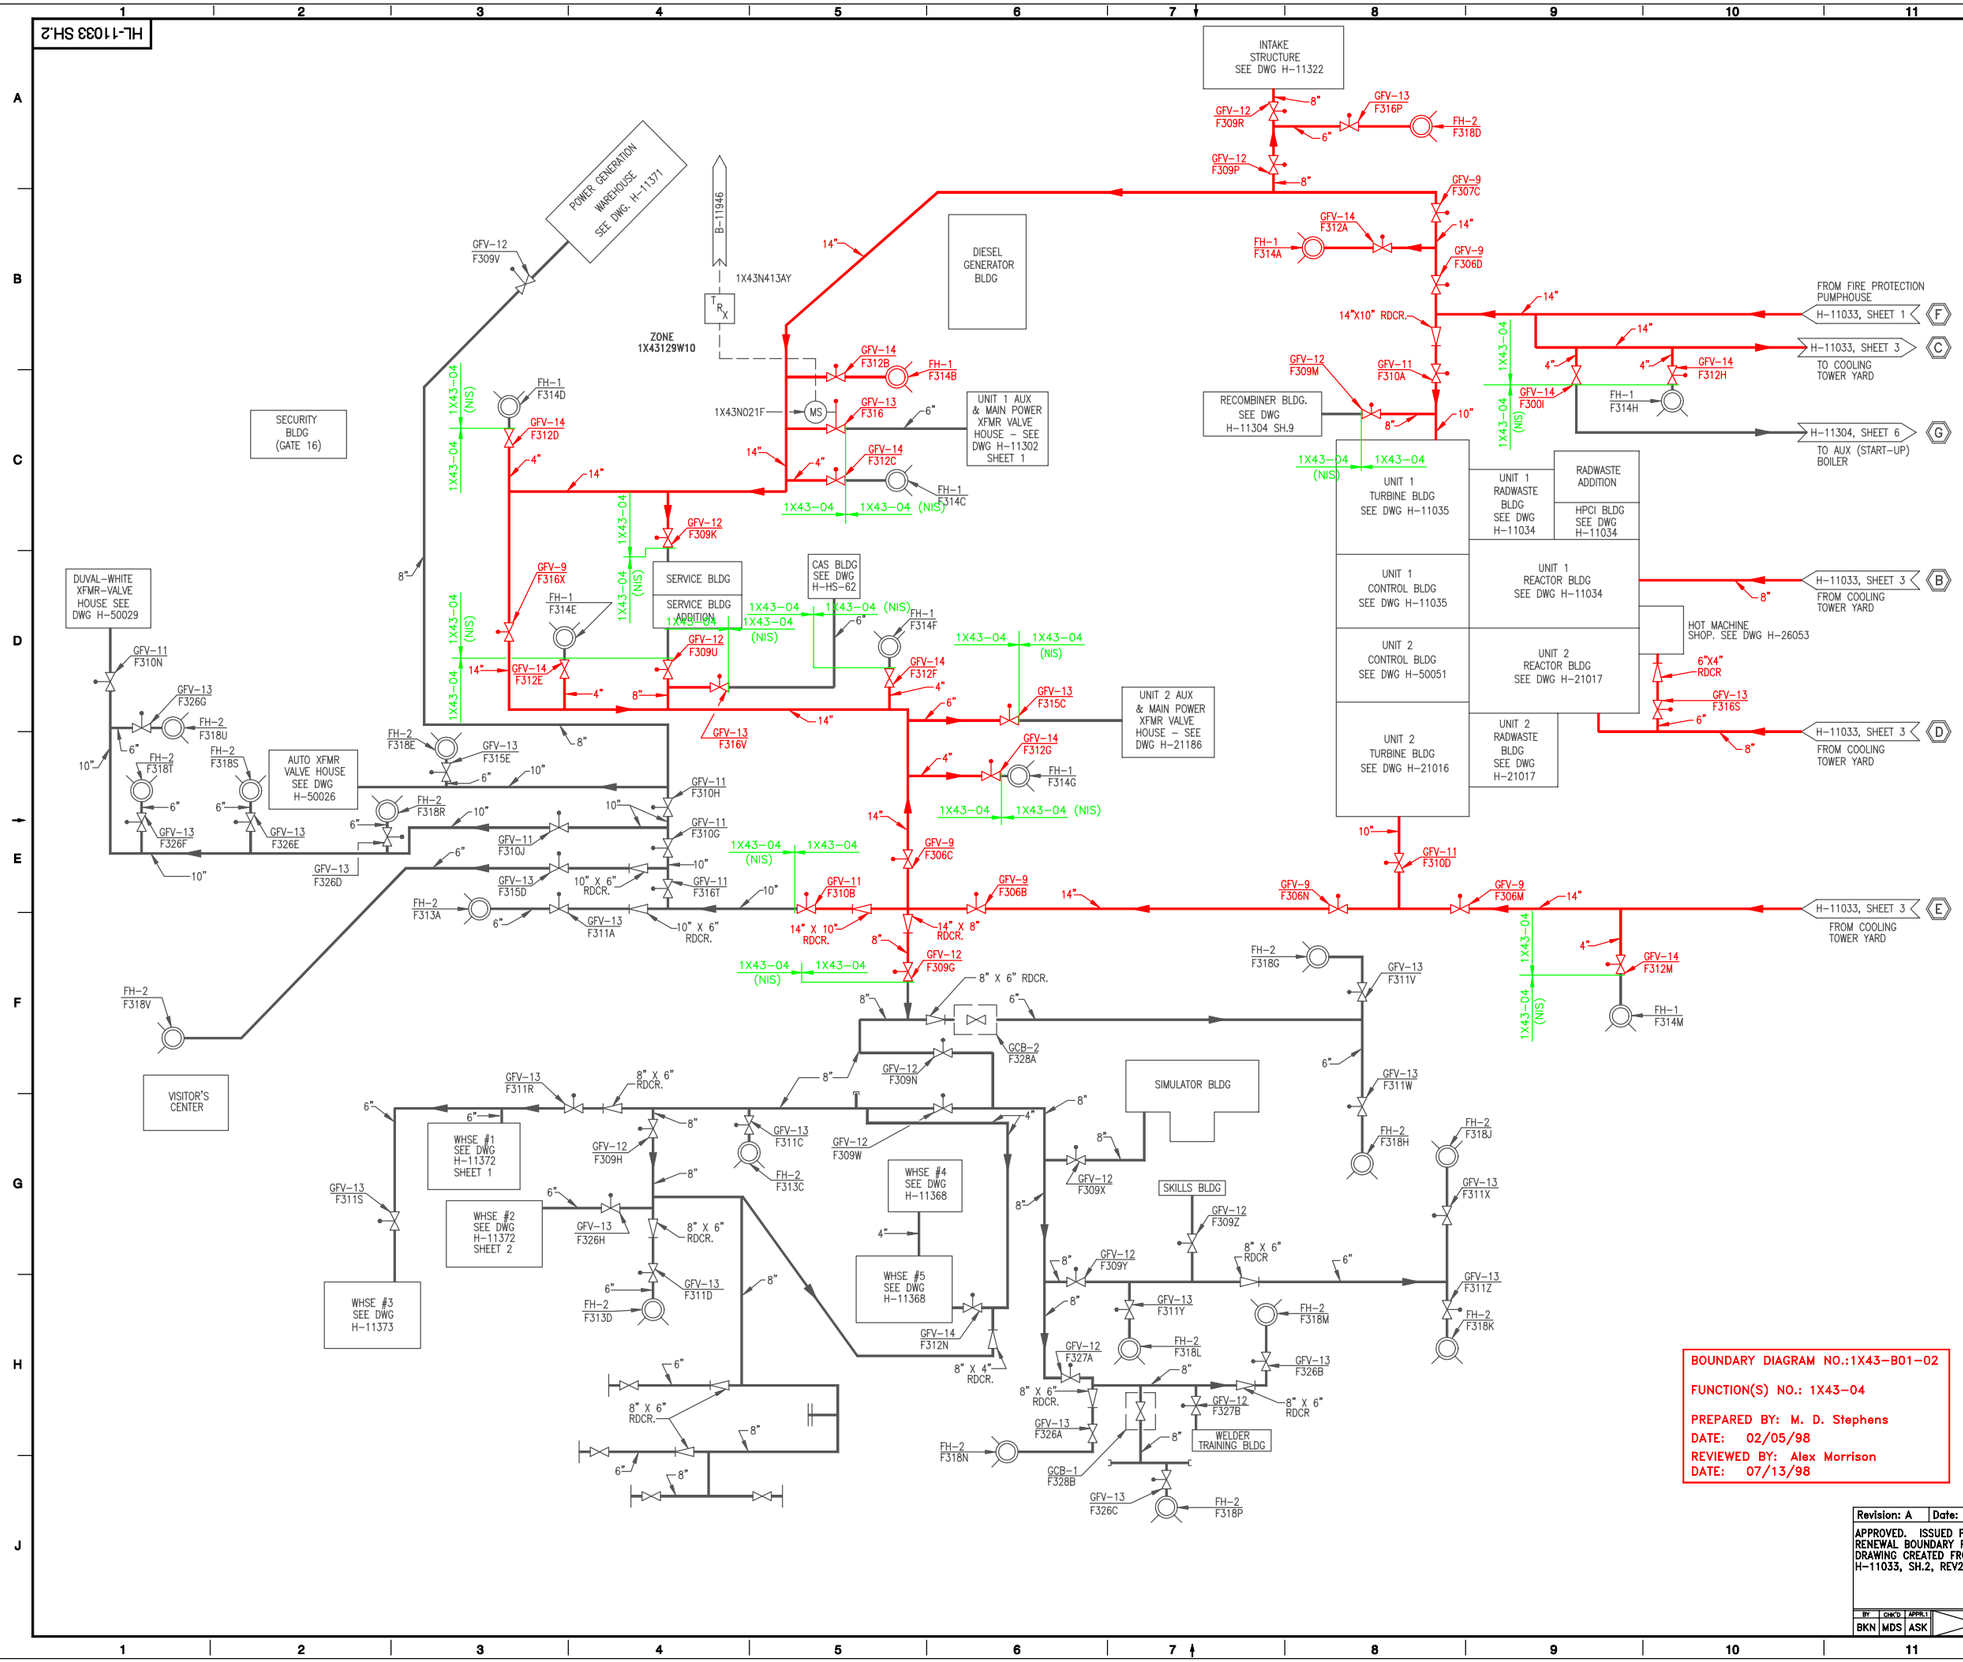

NOTES:

1. ALL MPL NO.S ARE PRECEDED BY 1Y43 UNLESS OTHERWISE NOTED.

REFERENCES:

B-11946 ------ FP FCD - ZONE 1X43129W10
H-11033 SH 1--- FP P&ID - FIRE PROTECTION PUMPHOUSE.
H-11033 SH 3--- FP P&ID - FIRE PROTECTION AT COOLING TOWER YARD.
H-11034 ------ FP P&ID - UNIT 1 REACTOR BLDG HEADER, RADWASTE BLDG. HPCI BLDG.
H-11035 ------ FP P&ID - UNIT 1 TURBINE BLDG HEADER, CONTROL BLDG.
H-11132 ------ FP P&ID - INTAKE STRUCT.
H-11150 ------ FP PIPING-UNDERGROUND YARD PHYSICAL LAYOUT.
H-11302 SH 1--- FP P&ID - START UP AUX TRANSFORMER ID.
H-11304 SH 6--- FP P&ID - AUX START UP BOILER.
H-11304 SH 9--- FP P&ID - RECOMBINER BLDG. WASTE GAS TREATMENT BLDG.
H-11368 ------ FP P&ID WAREHOUSE #4 & 5.
H-11371 ------ FP P&ID - POWER GENERATION WAREHOUSE.
H-11372 SH 1--- FP P&ID - WAREHOUSE NUMBER 1.
H-11372 SH 2--- FP P&ID - WAREHOUSE NUMBER 2.
H-11373 ------ FP P&ID - WAREHOUSE #3
H-21016 ------ FP P&ID - UNIT 2 TURBINE BUILDING.
H-21017 ------ FP P&ID - UNIT 2 REACTOR BUILDING HEADER, RADWASTE BLDG.
H-21186 ------ FP P&ID - AUX TRANSFORMER 2A & 2B.
H-50026 ------ FP P&ID - 500/230 KV AUTO TRANSFORMER.
H-50029 ------ FP P&ID - DUVAL 500 KV REACTORS
H-50051 ------ FP P&ID - UNIT 2 CONTROL BUILDING.
H-HS-62 ------ FP P&ID - CAS BUILDING

LEGEND:

00 --- HYDRANT HSE NOS.
--- FIRE HYDRANT
--- REDUCER
--- GATE VALVE W/INDICATOR POST (NORMALLY OPEN)
MS --- GATE VALVE W/INDICATOR POST (NORMALLY OPEN) WITH MONITOR SWITCH
--- GATE VALVE WITH ROAD BOX ACCESS
X --- LINE CONTINUATION REFERENCE
TRX --- ADDRESSABLE INTERFACE MODULE

BOUNDARY DIAGRAM NO.:1X43-B01-02
FUNCTION(S) NO.: 1X43-04
PREPARED BY: M. D. Stephens
DATE: 02/05/98
REVIEWED BY: Alex Morrison
DATE: 07/13/98

LICENSE RENEWAL DOCUMENT

MPL NO. Y43 | ACAD14 | HL1103302

SOUTHERN COMPANY

LICENSE RENEWAL SCREENING FOR INFORMATION ONLY

Revision: A | Date: 12-06-99

APPROVED. ISSUED PER LICENSE RENEWAL BOUNDARY PACKAGES DRAWING CREATED FROM H-11033, SH.2, REV21; BY BKN.

EDWIN I. HATCH NUCLEAR PLANT UNIT No. 1
FIRE PROTECTION - P.&I.D.
YARD LAYOUT

BY	CHK'D	APPR'L
BKN	MDS	ASK

DRAWN	DESIGNED	LOCATION	DOCUMENT NUMBER	REVISION
BKN	LCF	10-502	HL-11033 SHEET 2	A
DATE	SCALE None			