HL-11304O2

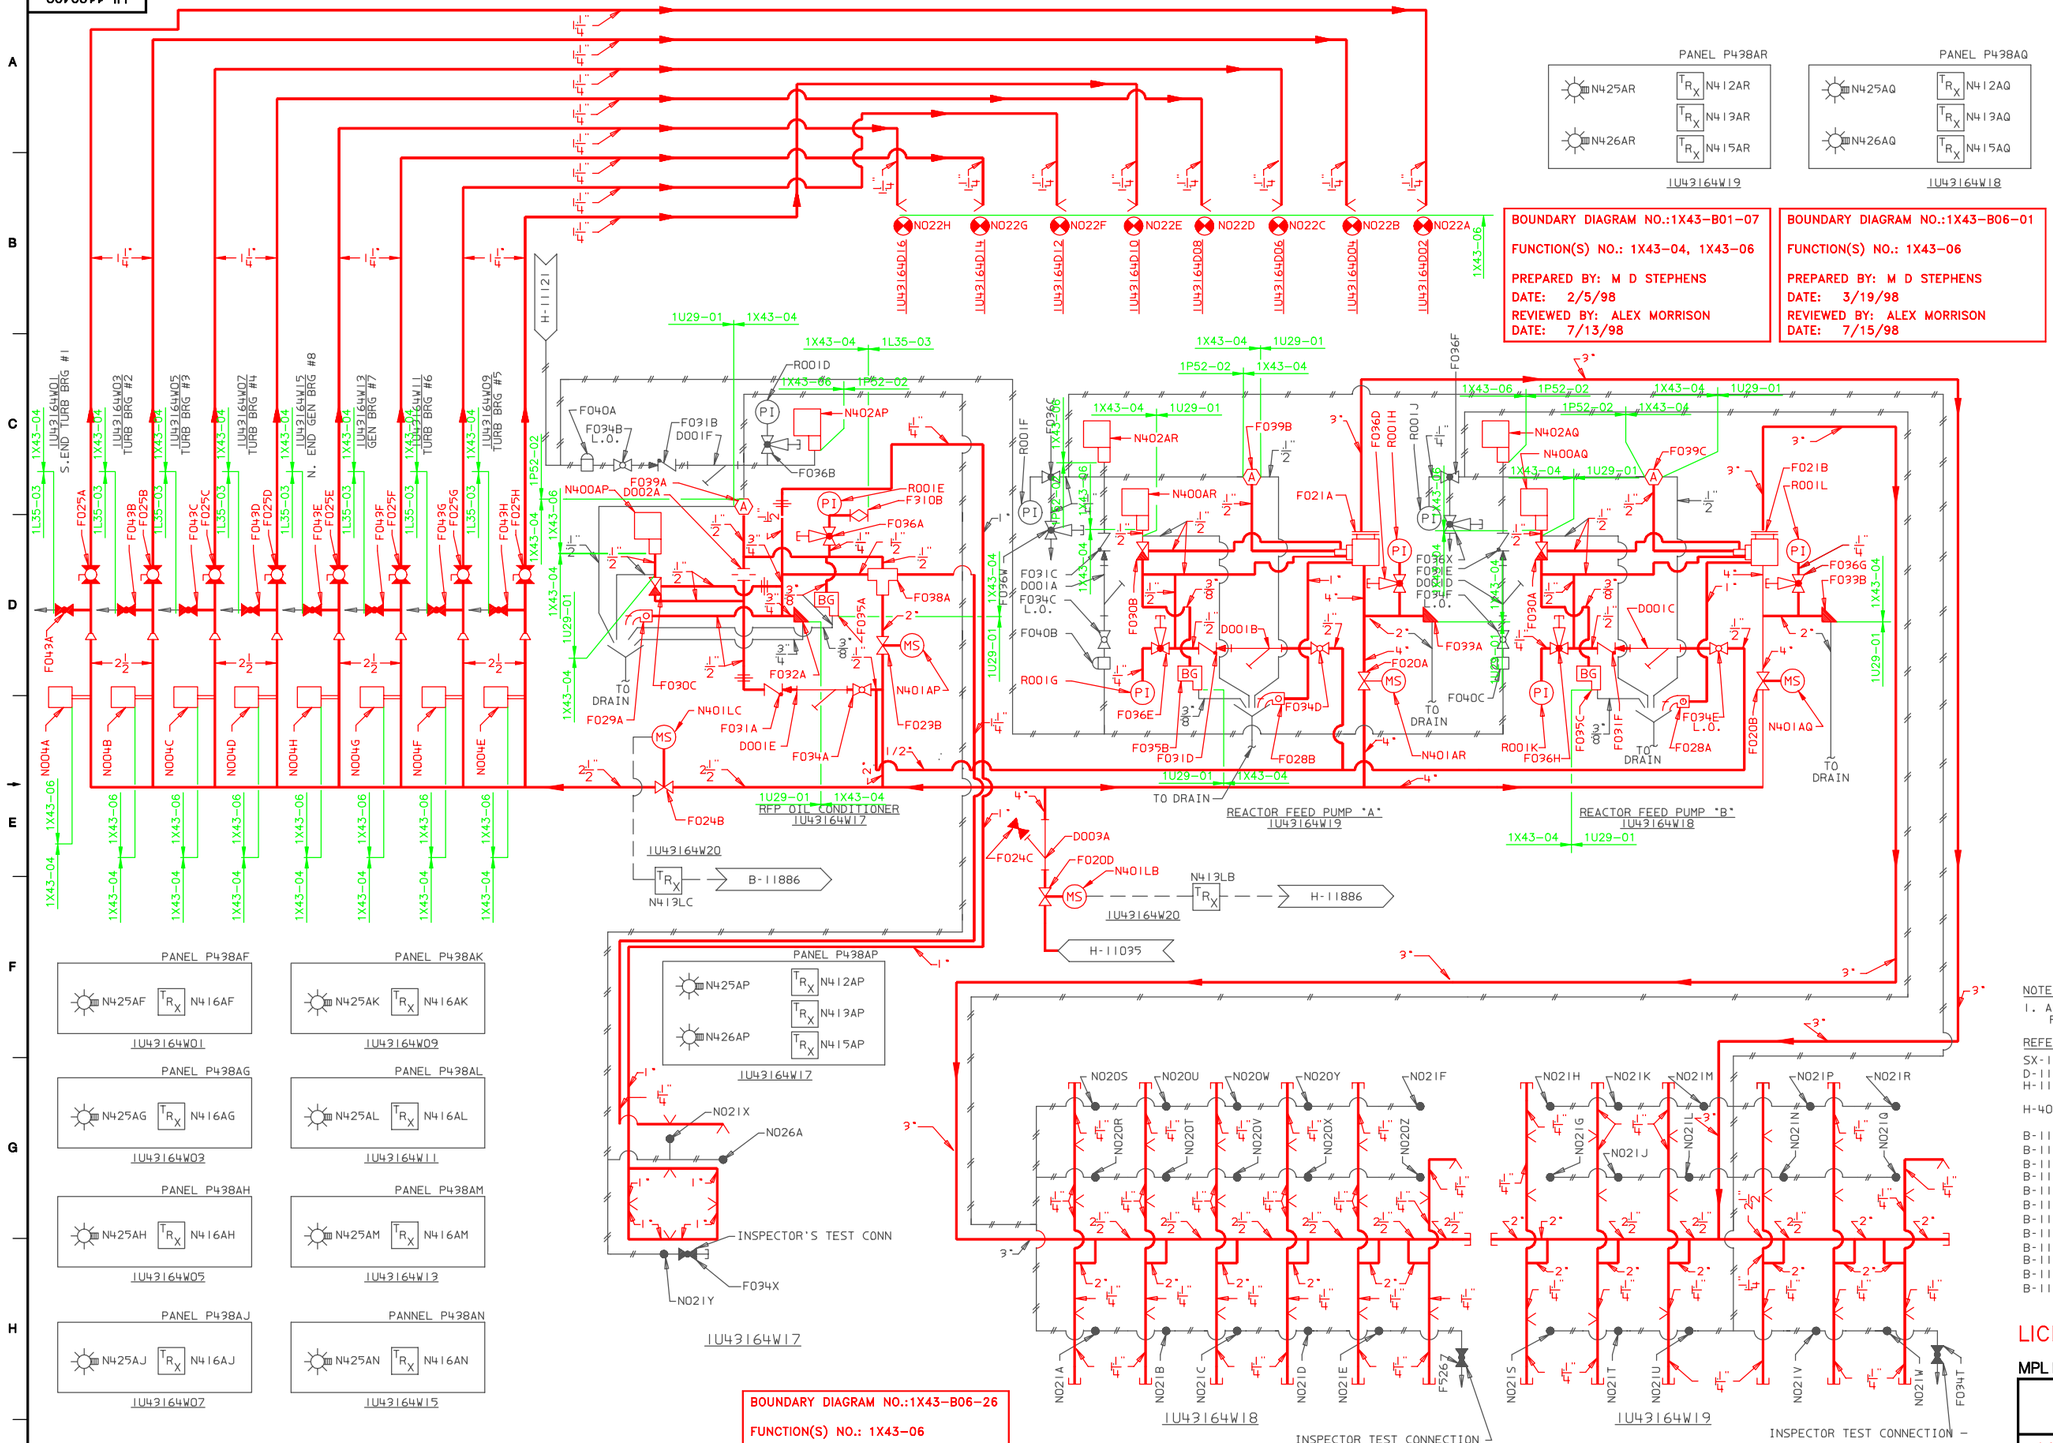

LEGEND:

- FLOW SWITCH
- GATE VALVE (N.O.)
- STRAINER
- GLOBE VALVE (N.C.)
- AUTOMATIC VALVE
- PRESSURE SWITCH
- MONITOR SWITCH
- ADDRESSABLE INTERFACE MODULE
- INDICATING LIGHT
- SPRAY NOZZLE (OPEN)
- SIDE OUTLET GLOBE VALVE
- PILOT HEAD
- 1/2" AIR LINE
- PRESSURE INDICATOR GAUGE
- CHECK VALVE
- ANGLE VALVE
- 3-WAY MULTIPORT VALVE
- PRESSURE REGULATOR
- BALL DRIP VALVE
- BREAK GLASS MANUAL STATION
- DRY PLOT ACTUATOR
- GATE VALVE (N.C.)
- GLOBE VALVE(N.O.)
- RESTRICTING ORIFICE
- FLOODING VALVE
- HEAT DETECTOR
- BALL VALVE (N.C.)
- PLUG VALVE
- DRIP FUNNEL
- UNION
- REDUCER
- FLOW DIRECTION
- CAP

NOTES:

1. ALL MPL NO.'S ON THIS DWG ARE PRECEDED BY "U43"

REFERENCES:

SX-11948	FIRE PROTECTION SPRINKLER SYS
D-11031	FIRE PROTECTION DETECTION SYSTEM
H-11121	PIPING-CONTROL AIR AT COLUMN T,-LOOKING EAST.
H-40113	TURB BLDG-FIRE PROT-PIPING-RFP OIL COND-EL.164'-0"
B-11867	FIRE PROT FCD - 1U43164W01
B-11869	FIRE PROT FCD - 1U43164W03
B-11871	FIRE PROT FCD - 1U43164W05
B-11873	FIRE PROT FCD - 1U43164W07
B-11875	FIRE PROT FCD - 1U43164W09
B-11877	FIRE PROT FCD - 1U43164W11
B-11879	FIRE PROT FCD - 1U43164W13
B-11881	FIRE PROT FCD - 1U43164W15
B-11883	FIRE PROT FCD - 1U43164W17
B-11884	FIRE PROT FCD - 1U43164W18
B-11885	FIRE PROT FCD - 1U43164W19
B-11886	FIRE PROT FCD - 1U43164W20

LICENSE RENEWAL DOCUMENT

MPL NO. 1U43 | ACAD14 | HL1130402

SOUTHERN COMPANY

LICENSE RENEWAL SCREENING FOR INFORMATION ONLY

EDWIN I. HATCH NUCLEAR PLANT UNIT No.1
FIRE PROTECTION P&ID-
REACTOR FEED PUMP & R.F.P OIL COND.

Revision: A	Date: 11-19-99

APPROVED. ISSUED PER LICENSE RENEWAL BOUNDARY PACKAGES. DRAWING CREATED FROM H-11304 SH.2, REV.16; BY TRM.

BY	CHK'D	APPR'L
TRM	MDS	ASK

DRAWN	DESIGNED	LOCATION	DOCUMENT NUMBER	REVISION
TRM	LCF	10-502	HL-11304 SH.2 OF 10	A
DATE	SCALE None			