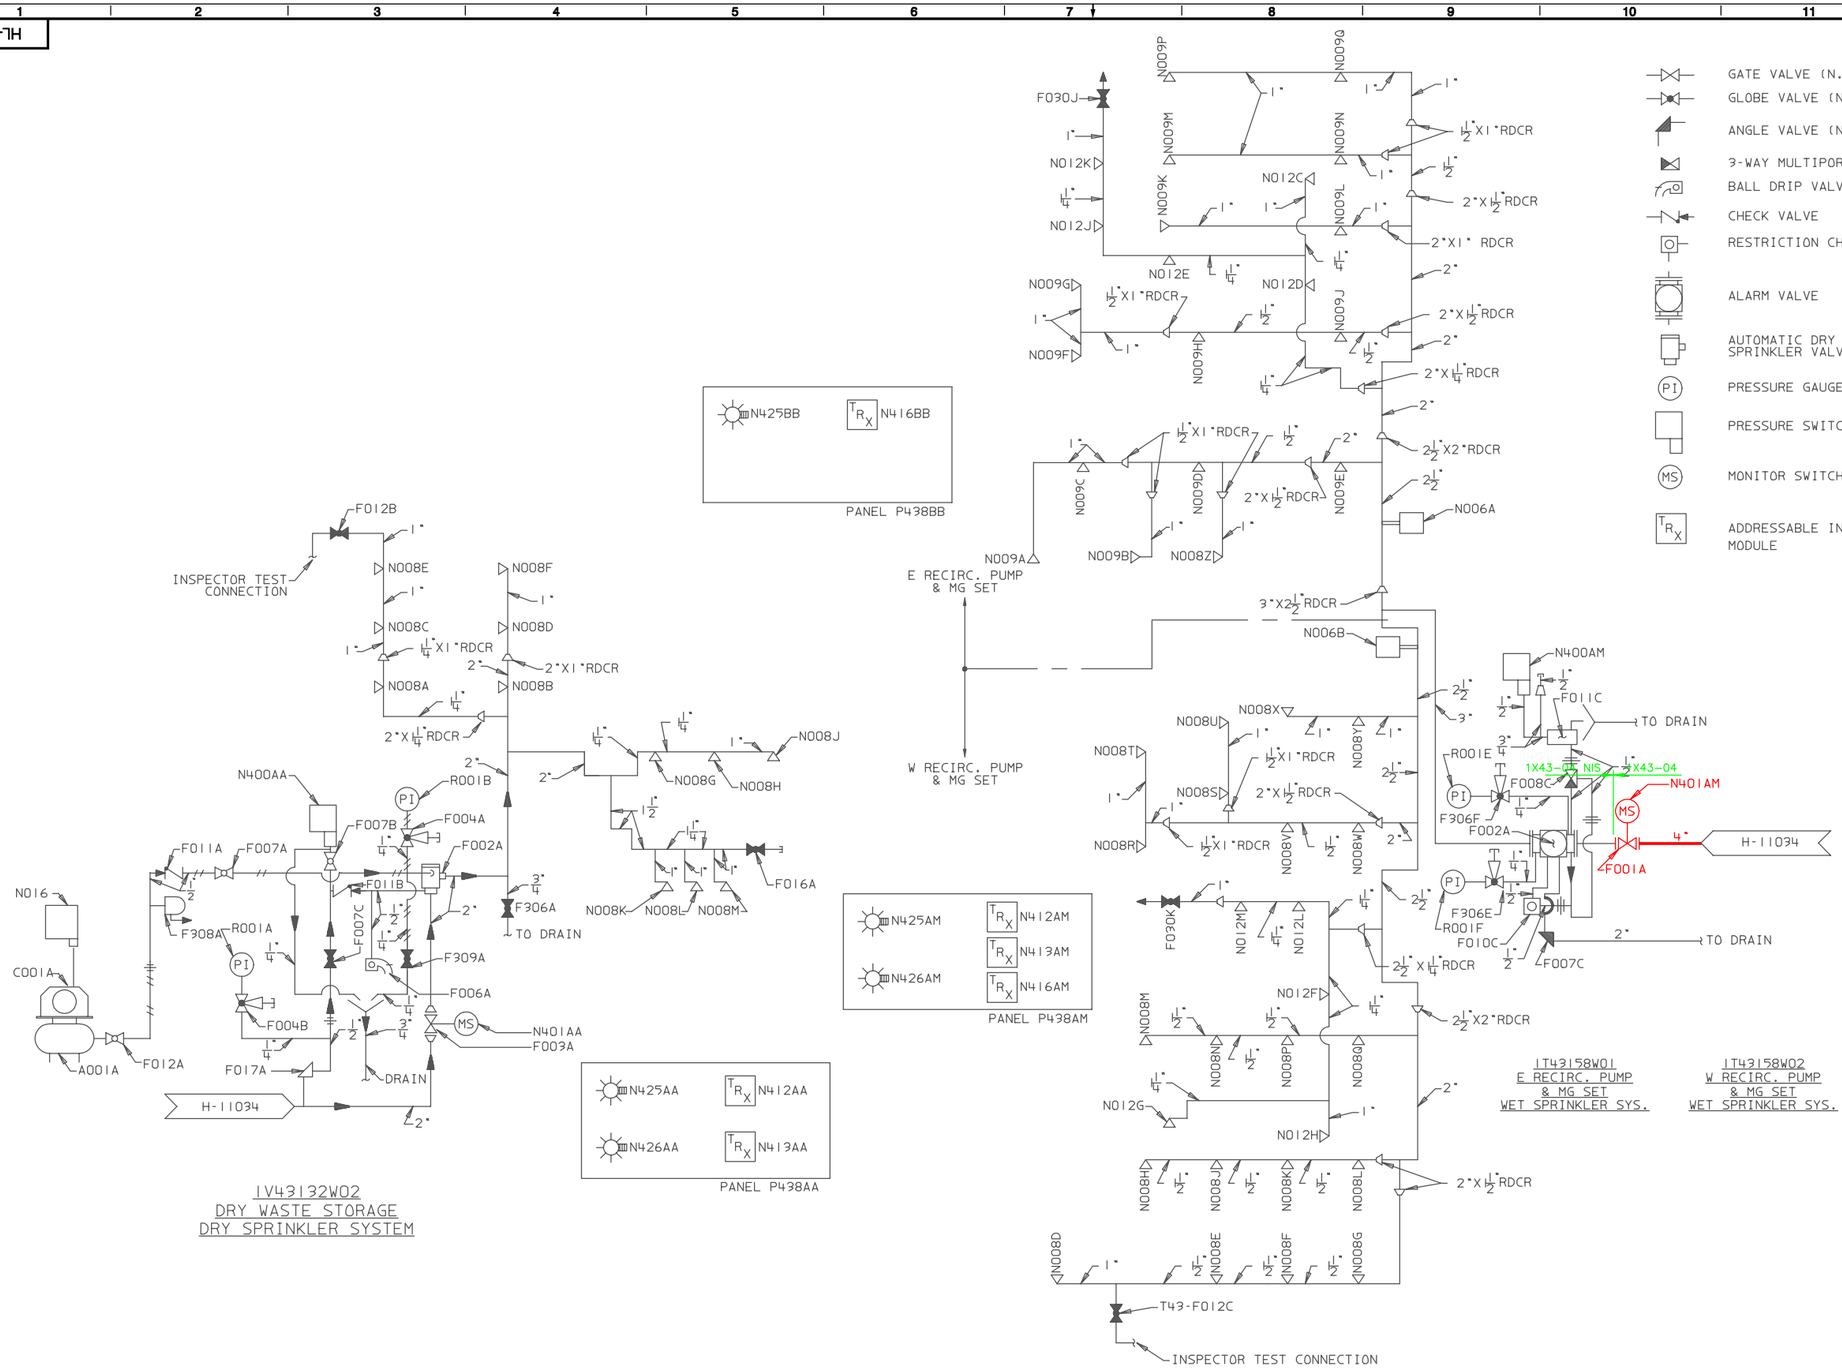

LEGEND:

- GATE VALVE (N.O.)
- GLOBE VALVE (N.O.)
- ANGLE VALVE (N.C.)
- 3-WAY MULTIPORT VALVE
- BALL DRIP VALVE
- CHECK VALVE
- RESTRICTION CHECK VALVE
- ALARM VALVE
- AUTOMATIC DRY PIPE SPRINKLER VALVE
- PRESSURE GAUGE
- PRESSURE SWITCH
- MONITOR SWITCH
- ADDRESSABLE INTERFACE MODULE
- DRAIN FUNNEL
- RETARD CHAMBER
- FLOW INDICATOR
- AIR LINE
- CAP
- REDUCERS
- PRESSURE RELIEF VALVE
- SIDE OUTLET GLOBE VALVE
- COMPRESSED AIR TANK
- AIR COMPRESSOR
- GATE VALVE (N.C.)
- SPRINKLER
- ANGLE VALVE (N.O.)
- INDICATING LIGHT
- GLOBE VALVE (N.C.)
- UNION

NOTES:

1. ALL MPL NO'S ON SYSTEMS 1T43158W01 & W02 ARE PRECEDED BY T43.
2. ALL MPL NO'S ON SYSTEMS 1V43132W02 ARE PRECEDED BY V43.

REFERENCES:

SX-14123	FIRE PROTECTION SPR SYS PPG PLAN DRY WASTE STG
S-50180	FIRE PROTECTION SPR SYS PPG PLAN E & W RECIRC. PUMP & MG SETS - SYS 1T43158W01 & W02
D11031	FIRE PROTECTION & DETECTION SYSTEMS
SX-14529	FIRE PROT-ADDL PLAN E & W RECIRC. PUMP & MG SETS SYS.1T43158W01 & W02
H-11034	FIRE PROTECTION-REAC & RDW BLDGS.
SX-14522	INSTRUCTIONS-FIRE PROT SPR SYSTEMS
S-50181	FIRE PROTECTION ISO-E & W RECIRC. PUMP & MG SETS SYS. 1T43158W01 & W02
H-40114	FIRE PROT. PIPING-PLANS & DETAILS DRY WASTE STORAGE AREA
H-40272	FIRE PROT. PIPING-PLAN & DETAILS DRY WASTE STORAGE AREA
H-40273	FIRE PROT. PIPING HANGER DETAILS DRY WASTE STORAGE AREA

LICENSE RENEWAL DOCUMENT

T43,V43

ACAD14 | HL1130407

SOUTHERN COMPANY

LICENSE RENEWAL SCREENING FOR INFORMATION ONLY

EDWIN I. HATCH NUCLEAR PLANT UNIT No.1
FIRE PROTECTION P&ID
E & W RECIRC. PUMP, MG PUMP SETS & DRY WASTE STORAGE

Revision: A	Date: 11-19-99

APPROVED. ISSUED PER LICENSE RENEWAL BOUNDARY PACKAGES. DRAWING CREATED FROM H-11304 SH.7, REV.16; BY TRM.

BY	CHK'D	APPR'L
TRM	MDS	ASK

DRAWN	DESIGNED	LOCATION	DOCUMENT NUMBER	REVISION
TRM	LCF	10-502	HL-11304 SH. 7 OF 10	A
DATE	SCALE			
	None			