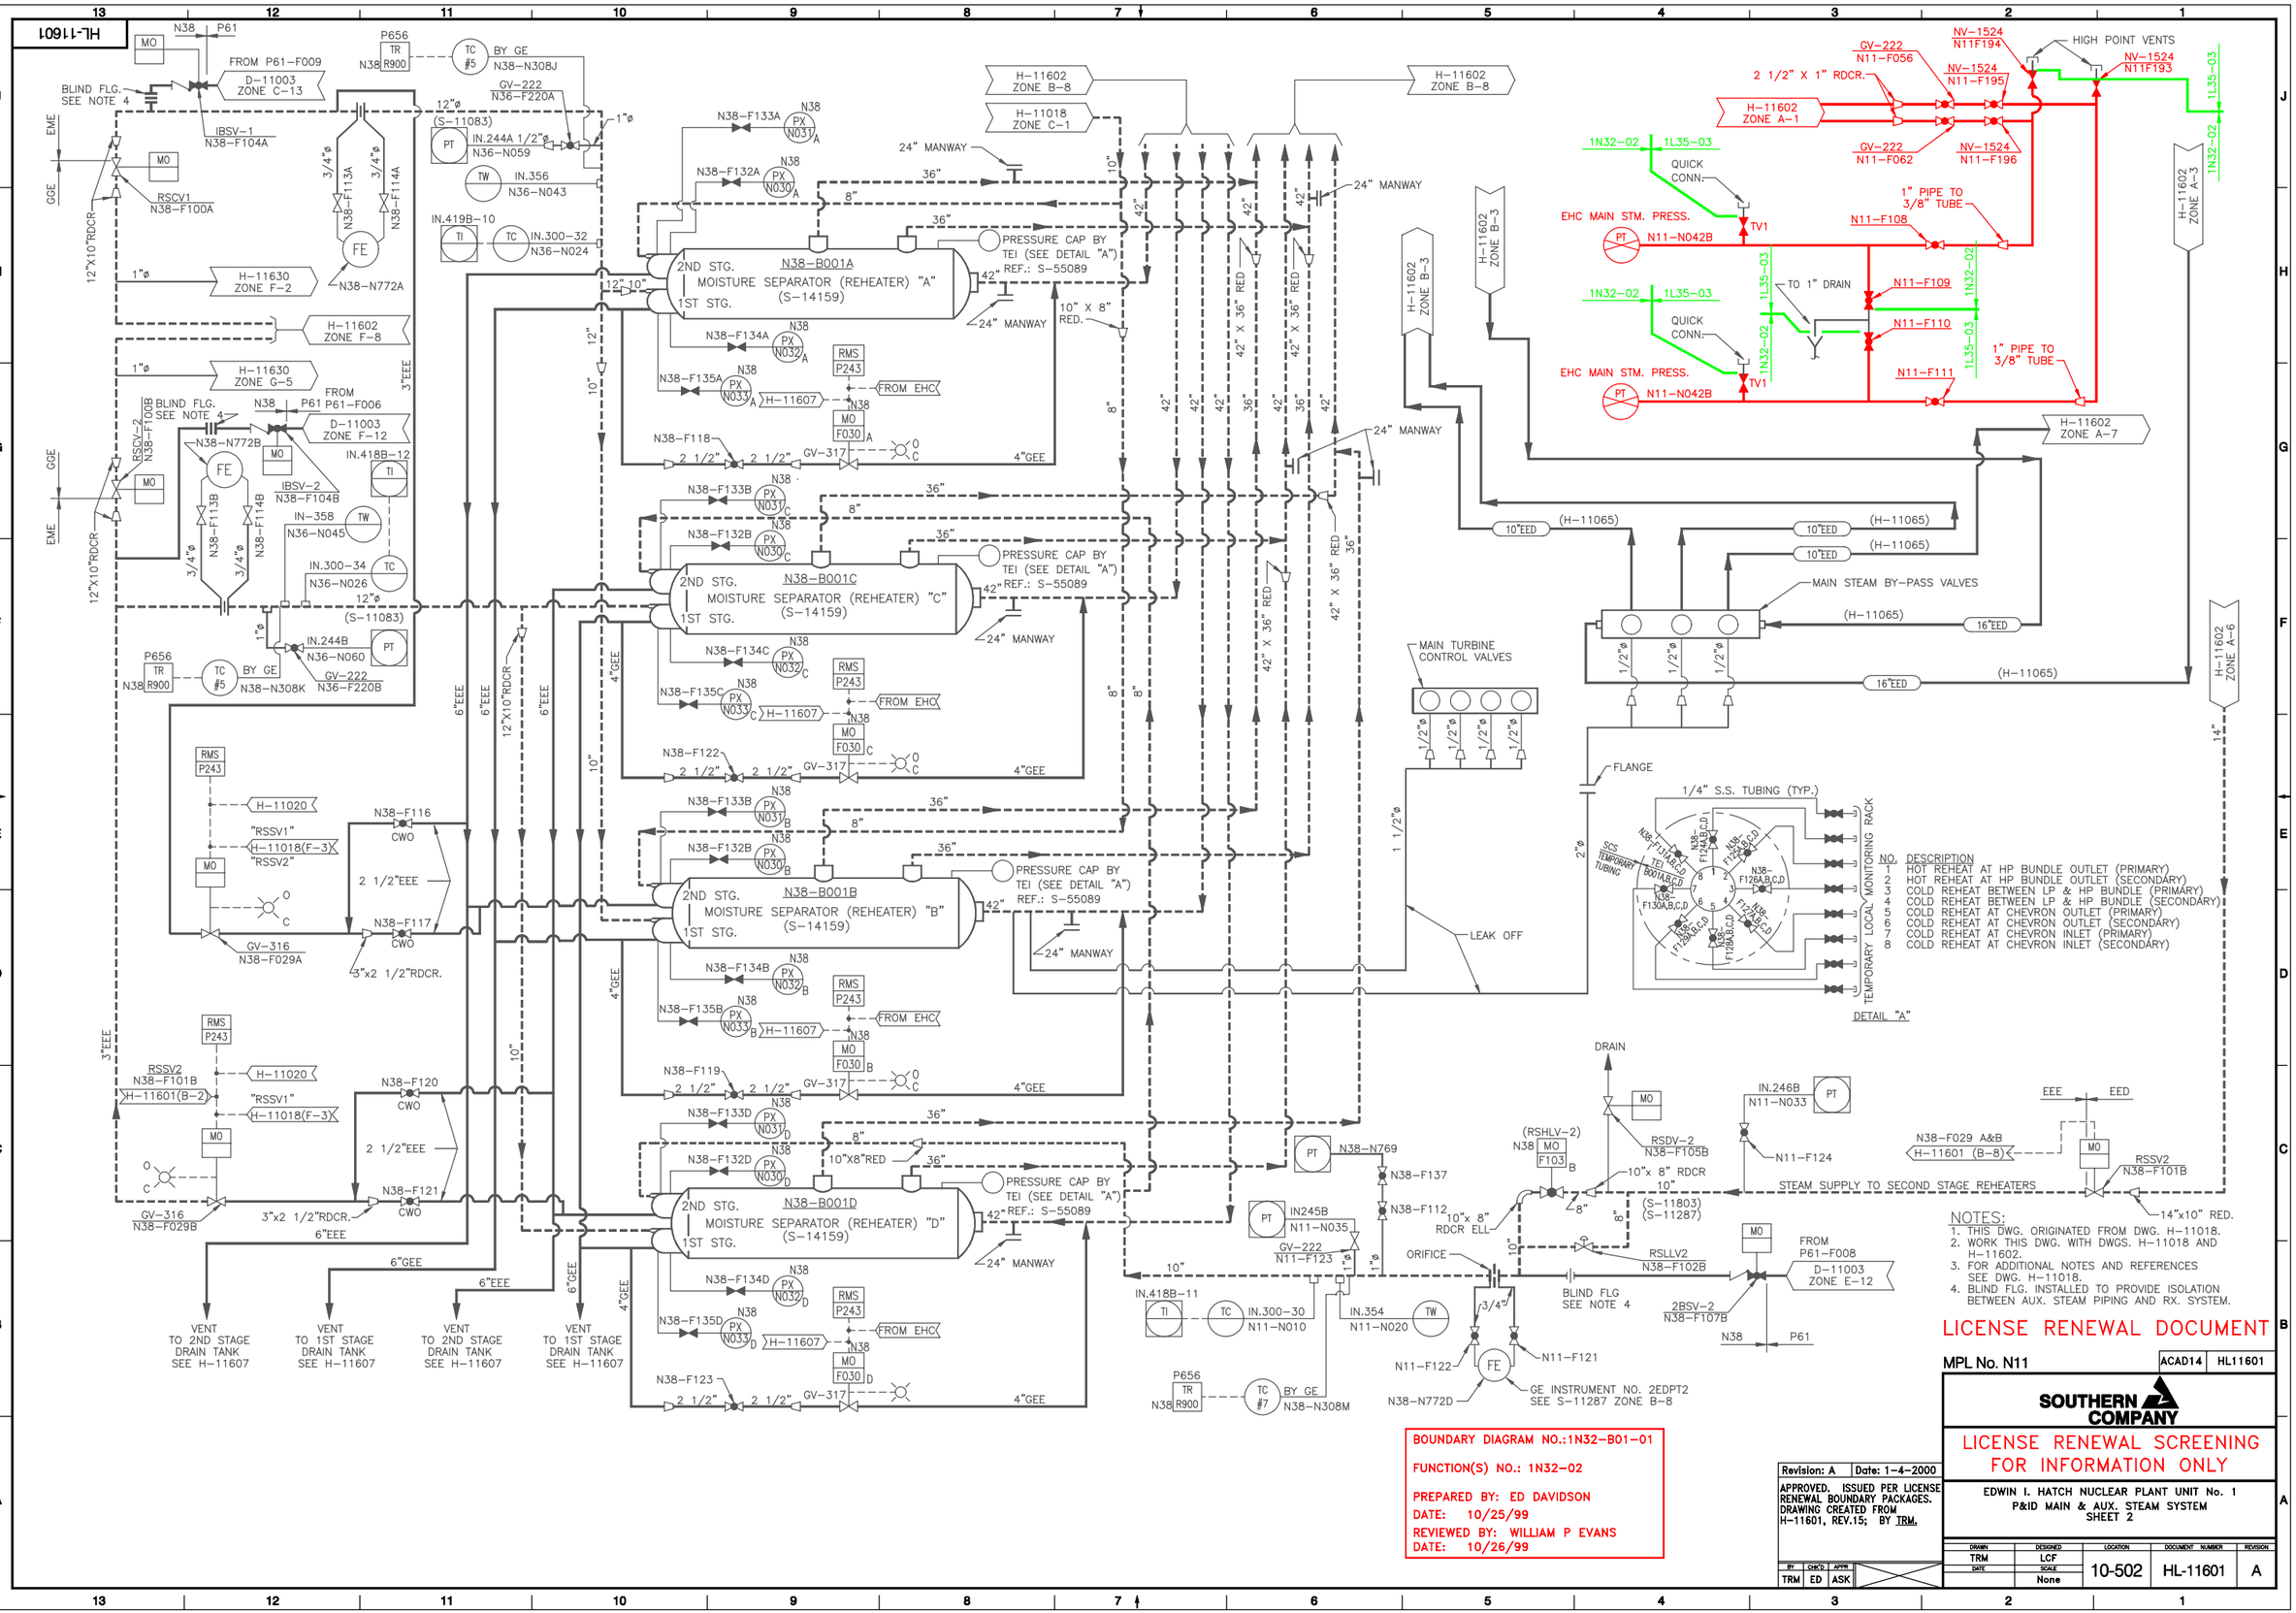

NOTES:
1. THIS DWG. ORIGINATED FROM DWG. H-11018.
2. WORK THIS DWG. WITH DWGS. H-11018 AND H-11602.
3. FOR ADDITIONAL NOTES AND REFERENCES SEE DWG. H-11018.
4. BLIND FLG. INSTALLED TO PROVIDE ISOLATION BETWEEN AUX. STEAM PIPING AND RX. SYSTEM.

LICENSE RENEWAL DOCUMENT

MPL No. N11 | ACAD14 | HL11601

SOUTHERN COMPANY

LICENSE RENEWAL SCREENING FOR INFORMATION ONLY

EDWIN I. HATCH NUCLEAR PLANT UNIT No. 1
P&ID MAIN & AUX. STEAM SYSTEM
SHEET 2

BOUNDARY DIAGRAM NO.:1N32-B01-01
FUNCTION(S) NO.: 1N32-02
PREPARED BY: ED DAVIDSON
DATE: 10/25/99
REVIEWED BY: WILLIAM P EVANS
DATE: 10/26/99

Revision: A | Date: 1-4-2000
APPROVED. ISSUED PER LICENSE RENEWAL BOUNDARY PACKAGES. DRAWING CREATED FROM H-11601, REV.15; BY TRM.

BY	CHK'D	APPR
TRM	ED	ASK

DRAWN	DESIGNED	LOCATION	DOCUMENT NUMBER	REVISION
TRM	LCF	10-502	HL-11601	A
DATE	SCALE			
	None			