HL-11880

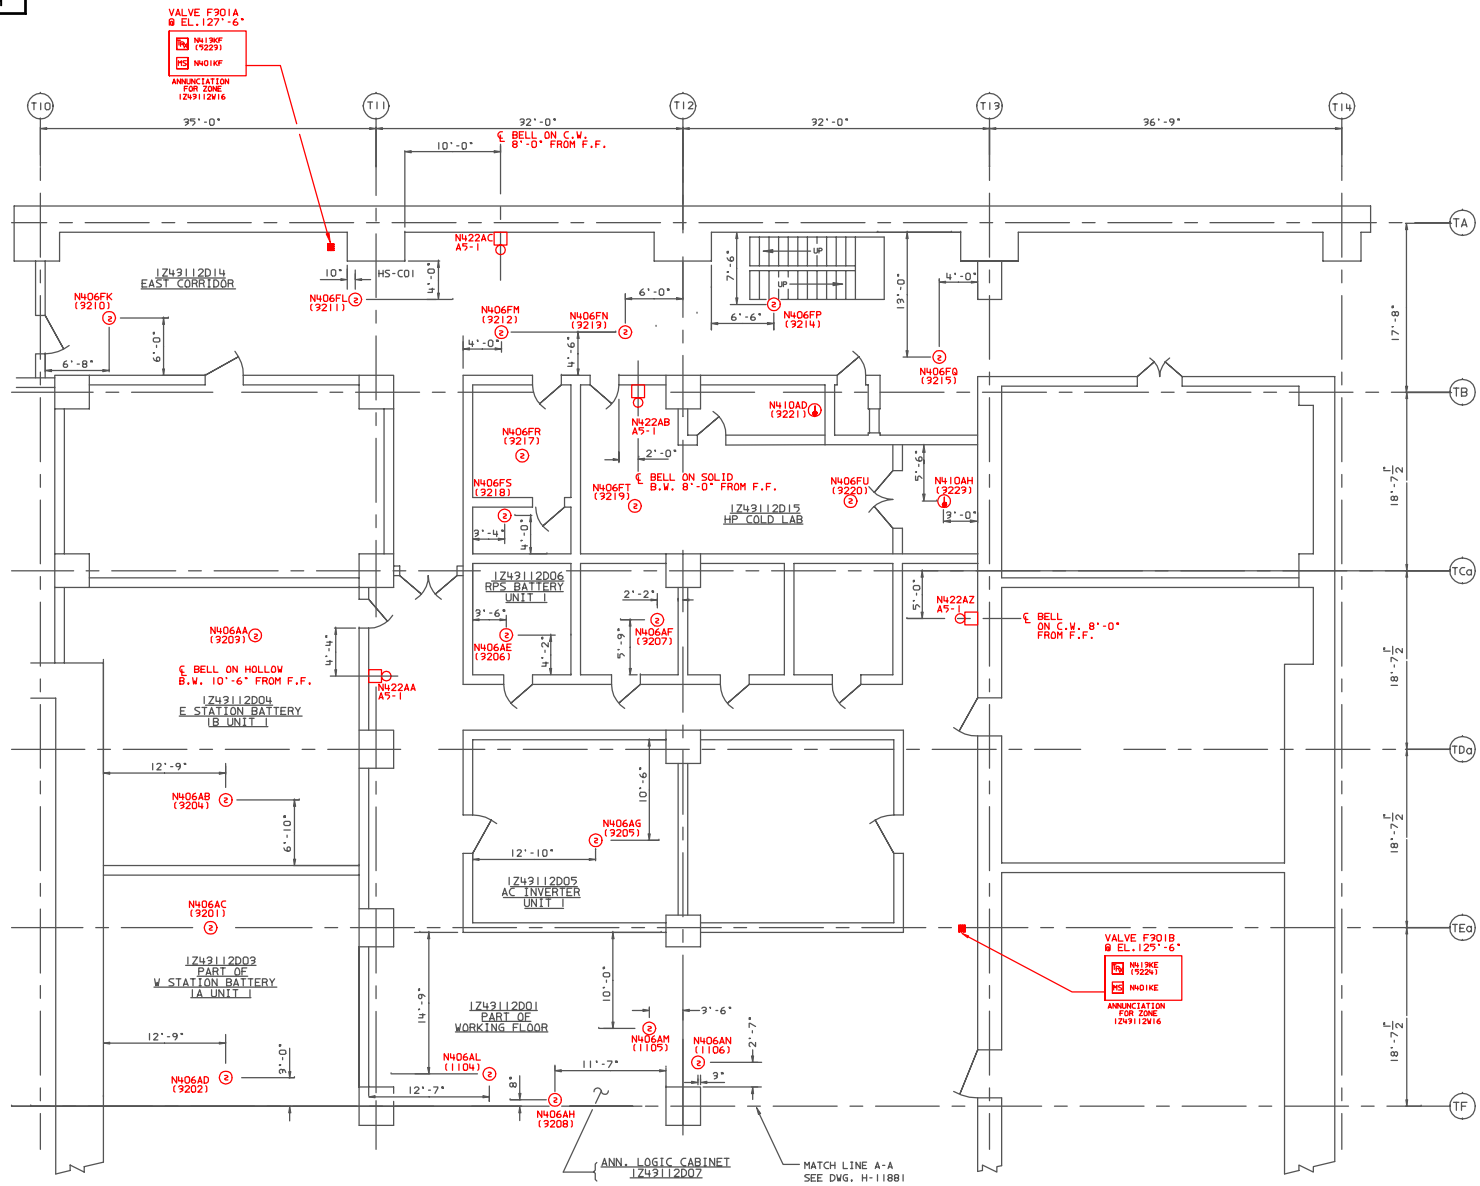

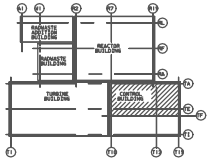

KEY PLAN

NOTES:

1. UNLESS OTHERWISE NOTED, ALL MPL NUMBERS SHALL BE PREFIXED BY 1Z49.
2. ALL UNIT 1 BELLS SHOWN. UNIT 2 BELLS MOUNTED ADJACENT. SEE DWG H-11913 FOR UNIT 2 DEVICES.
3. FOR HOSE STATION AND EXTINGUISHER LOCATIONS, SEE FHA DWG H-11811.

REFERENCES:

H-11304	FIRE PROTECTION P&ID SHEETS 1 & 6 OF 10
H-11811	FIRE HAZARDS ANALYSIS.
H-12626	ARCH. TURB. & CONTROL BLDG. GENERAL PLAN EL.112'-0"
H-12627	ARCH. TURB. & CONTROL BLDG. DETAILED FLOOR PLAN EL.112'-0"
S-51109	REV A FIRE PROTECTION MULTIPLEX SYSTEM O & M MANUAL
S-51110	MULTIPLEX RTU MOUNTING DETAILS
S-51111	MULTIPLEX RTU INTERNAL WIRING DIAGRAMS

BOUNDARY DIAGRAM NO.:1X43-B06-18
FUNCTION(S) NO.: 1X43-06
PREPARED BY: M. D. STEPHENS
DATE: 03-19-98
REVIEWED BY: ALEX MORRISON
DATE: 07-15-98

LICENSE RENEWAL DOCUMENT

ACAD14 | HL11880

SOUTHERN COMPANY

LICENSE RENEWAL SCREENING FOR INFORMATION ONLY

EDWIN I. HATCH NUCLEAR PLANT UNIT No.1
EQUIPMENT LAYOUT DRAWINGS
FIRE DETECTION/SUPPRESSION MULTIPLEX
SYS. 1Z43 CONTROL BLDG. EL. 112'-0"

DRAWN	DESIGNED	LOCATION	DOCUMENT NUMBER	REVISION
ECB	LCF	10-502	HL-11880	A
DATE	SCALE 3/16"=1'-0"			

Revision: A	Date: 12-22-99
APPROVED. ISSUED PER LICENSE RENEWAL BOUNDARY PACKAGES. DRAWING CREATED FROM H-11880, REV. 1; BY ECB	

BY	CHK'D	APPR
ECB	MDS	ASK