HL-11908

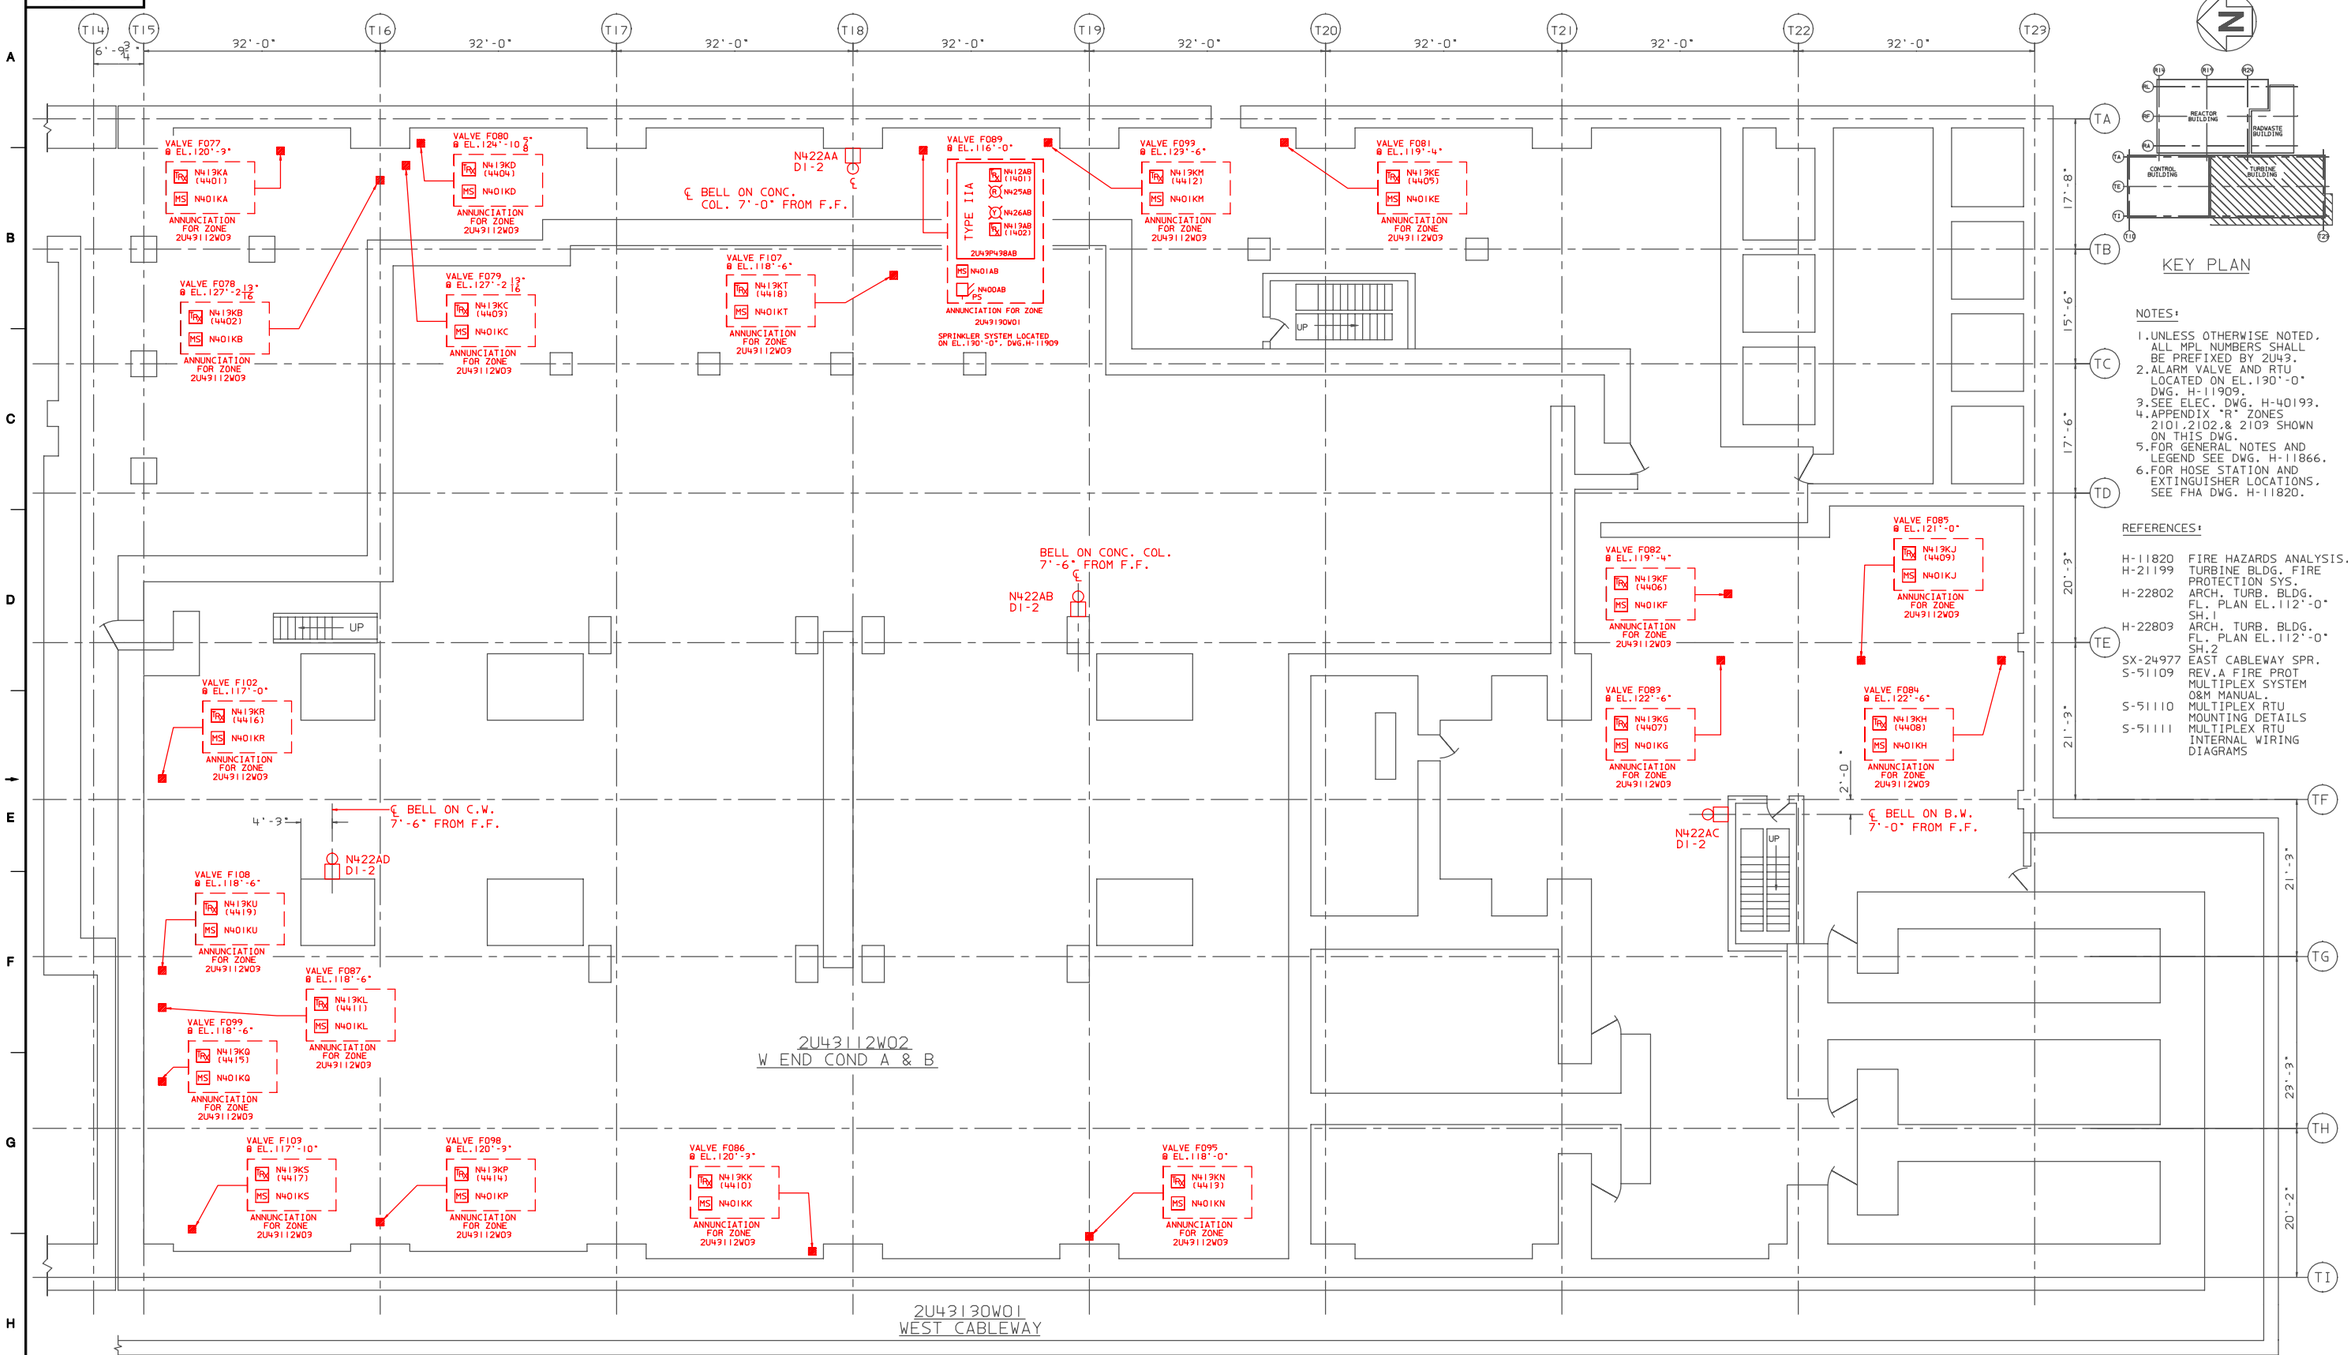

NOTES:

1. UNLESS OTHERWISE NOTED, ALL MPL NUMBERS SHALL BE PREFIXED BY 2U49.
2. ALARM VALVE AND RTU LOCATED ON EL.190'-0" DWG. H-11909.
3. SEE ELEC. DWG. H-40193.
4. APPENDIX "R" ZONES 2101,2102,& 2103 SHOWN ON THIS DWG.
5. FOR GENERAL NOTES AND LEGEND SEE DWG. H-11866.
6. FOR HOSE STATION AND EXTINGUISHER LOCATIONS, SEE FHA DWG. H-11820.

REFERENCES:

H-11820	FIRE HAZARDS ANALYSIS.
H-21199	TURBINE BLDG. FIRE PROTECTION SYS.
H-22802	ARCH. TURB. BLDG. FL. PLAN EL.112'-0" SH.1
H-22803	ARCH. TURB. BLDG. FL. PLAN EL.112'-0" SH.2
SX-24977	EAST CABLEWAY SPR.
S-51109	REV.A FIRE PROT MULTIPLEX SYSTEM O&M MANUAL.
S-51110	MULTIPLEX RTU MOUNTING DETAILS
S-51111	MULTIPLEX RTU INTERNAL WIRING DIAGRAMS

LICENSE RENEWAL DOCUMENT

BOUNDARY DIAGRAM NO.:2X43-B06-13

FUNCTION(S) NO.: 2X43-06

PREPARED BY: M. D. STEPHENS
DATE: 03-19-98
REVIEWED BY: ALEX MORRISON
DATE: 07-15-98

Revision: A | Date: 12-22-99

APPROVED. ISSUED PER LICENSE RENEWAL BOUNDARY PACKAGES DRAWING CREATED FROM H-11908, REV. 1; BY ECB

BY	CHK'D	APPR
ECB	MDS	ASK

ACAD14 | HL11908

SOUTHERN COMPANY

LICENSE RENEWAL SCREENING FOR INFORMATION ONLY

EDWIN I. HATCH NUCLEAR PLANT UNIT No.2
EQUIPMENT LAYOUT DRAWINGS
FIRE DETECTION/SUPPRESSION MULTIPLEX
SYS. 2U43 TURBINE BLDG. EL. 112'-0"

DRAWN	DESIGNED	LOCATION	DOCUMENT NUMBER	REVISION
ECB	LCF	10-502	HL-11908	A
DATE	SCALE 1/8"=1'-0"			