HL-11913

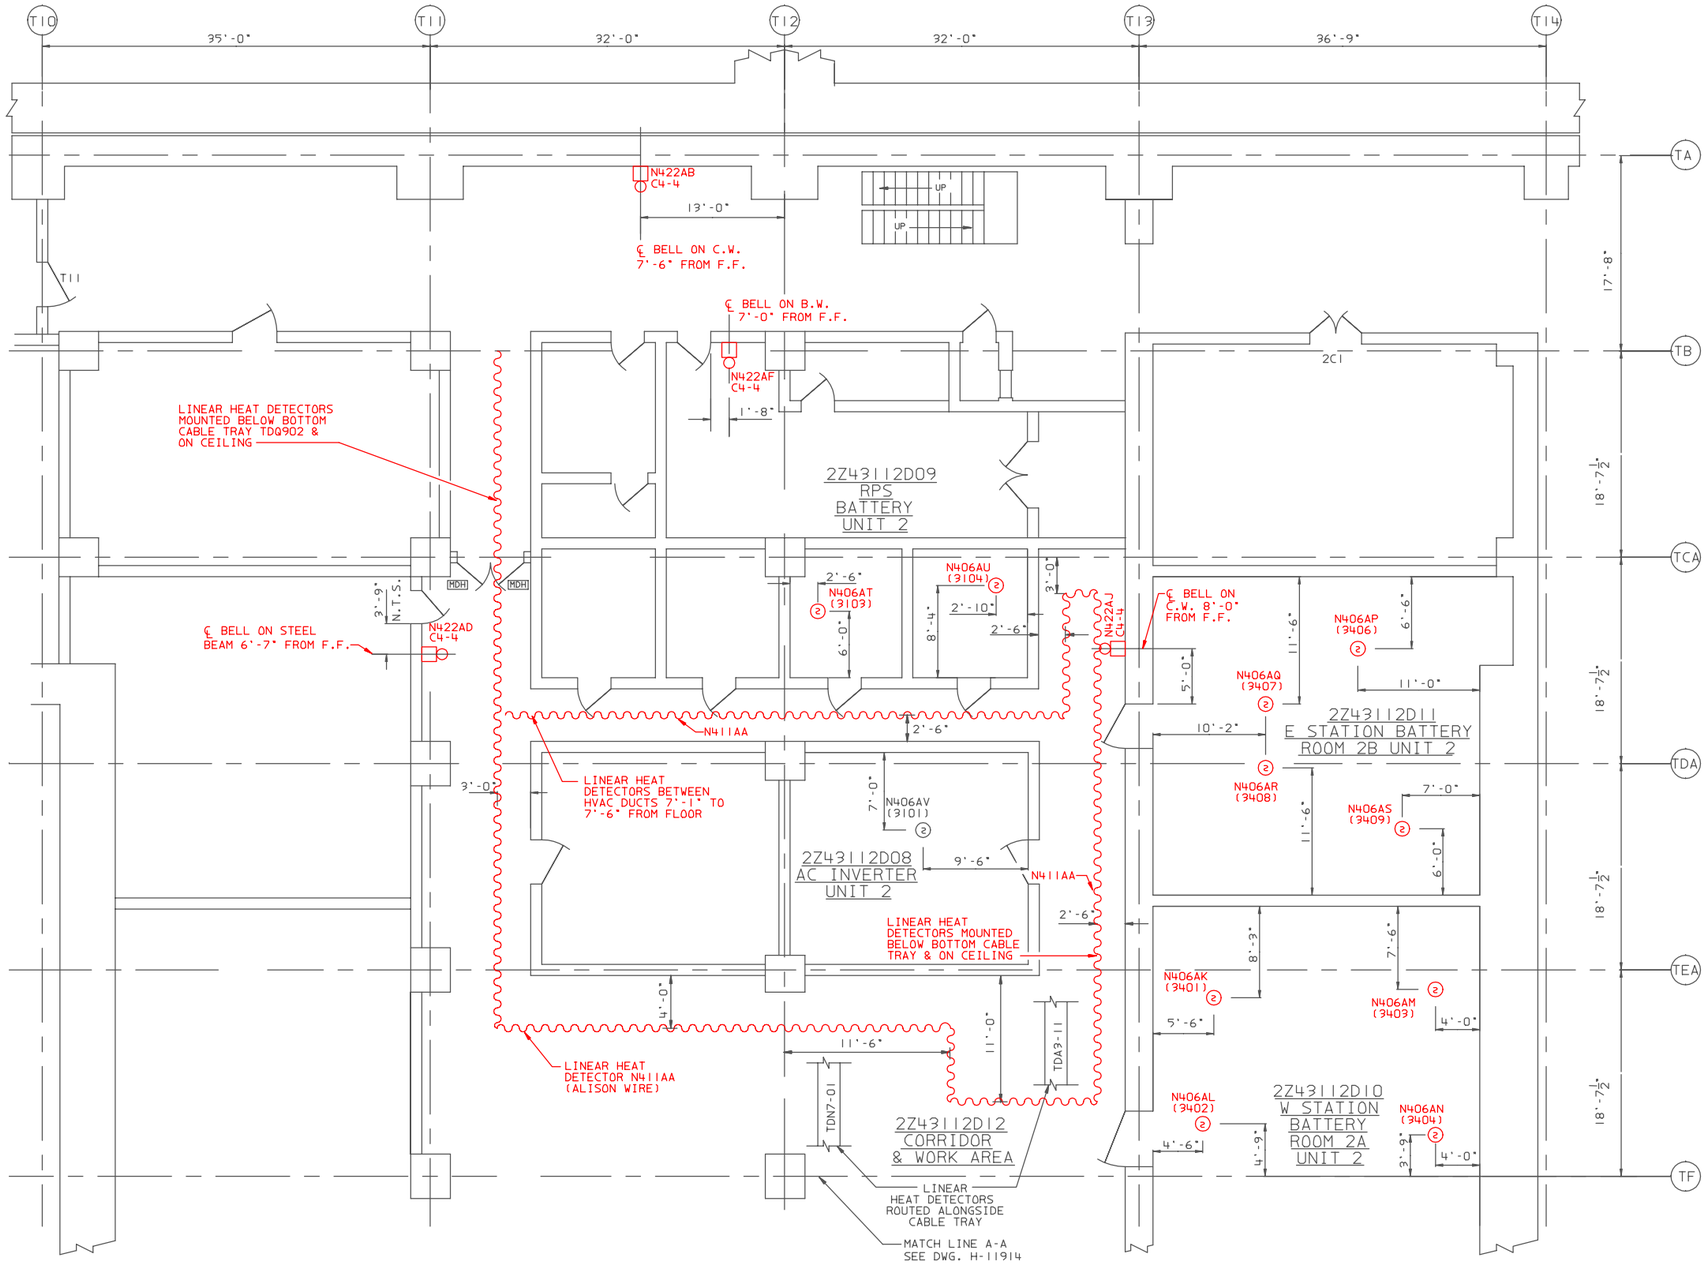

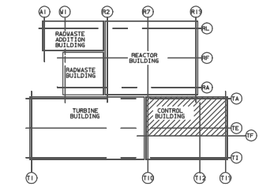

KEY PLAN

NOTES:

1. UNLESS OTHERWISE NOTED, ALL MPL NUMBERS SHALL BE PREFIXED BY 2Z43.
2. UNIT 2 DEVICES SHOWN. FOR UNIT 1 DEVICES SEE DWG. H-11880.
3. FOR GENRAL NOTES AND LEGEND SEE DWG. H-11866.
4. DIMENSIONS FOR ALISON LINEAR SENSOR ARE ± 12".
5. FOR HOSE STATION AND EXTINGUISHER LOCATIONS. SEE FHA DWG. H-11866.

REFERENCES:

H-11304	FIRE PROTECTION P&ID SHEETS 1 & 6 OF 10
H-11811	FIRE HAZARDS ANALYSIS.
H-12626	ARCH. TURB. & CONTROL BLDG. GENERAL PLAN EL.112'-0"
H-12627	ARCH. TURB. & CONTROL BLDG. DETAILED FLOOR PLAN EL.112'-0"
S-51109	REV A FIRE PROTECTION MULTIPLEX SYSTEM O & M MANUAL
S-51110	MULTIPLEX RTU MOUNTING DETAILS
S-51111	MULTIPLEX RTU INTERNAL WIRING DIAGRAMS

BOUNDARY DIAGRAM NO.:2X43-B06-18

FUNCTION(S) NO.: 2X43-06

PREPARED BY: M. D. STEPHENS
DATE: 03-19-98
REVIEWED BY: ALEX MORRISON
DATE: 07-15-98

LICENSE RENEWAL DOCUMENT

ACAD14 | HL11913

SOUTHERN COMPANY

LICENSE RENEWAL SCREENING
FOR INFORMATION ONLY

Revision: A | Date: 12-28-99

APPROVED. ISSUED PER LICENSE RENEWAL BOUNDARY PACKAGES. DRAWING CREATED FROM H-11913, REV. 1; BY ECB

EDWIN I. HATCH NUCLEAR PLANT UNIT No.2
EQUIPMENT LAYOUT DRAWINGS.
FIRE DETECTION/SUPPRESSION MULTIPLEX
SYS. 2Z43 CONTROL BLDG. EL. 112'-0"

BY	CHK'D	APPR
ECB	MDS	ASK

DRAWN	DESIGNED	LOCATION	DOCUMENT NUMBER	REVISION
ECB	LCF	10-502	HL-11913	A
DATE	SCALE 3/16"=1'-0"			