HL-13614

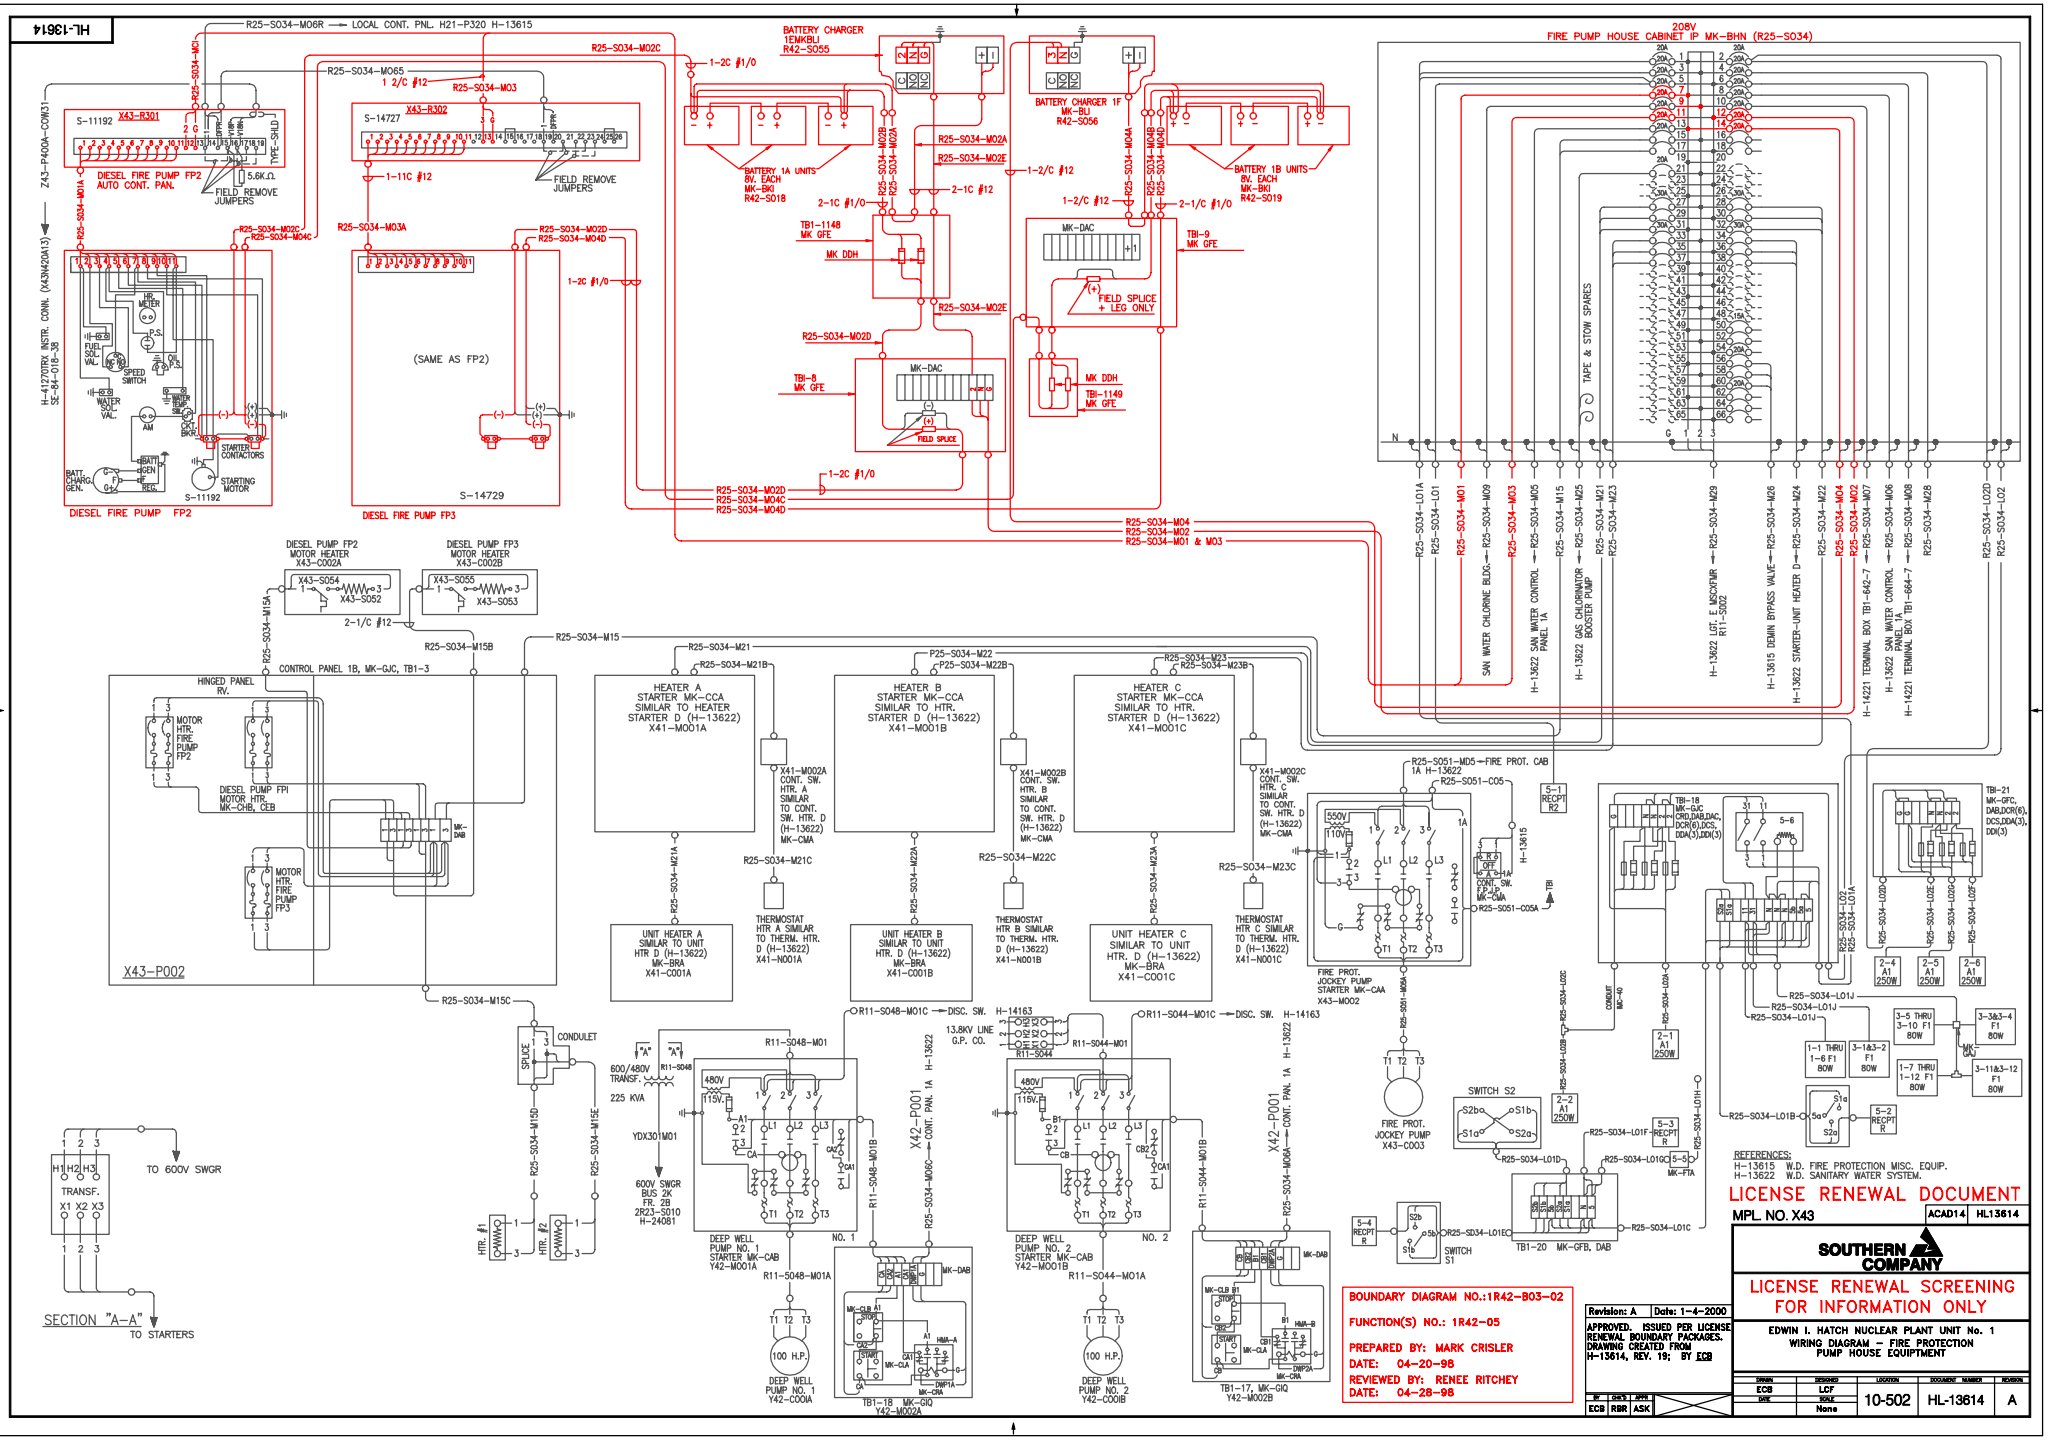
DIESEL FIRE PUMP FP2
AUTO CONT. PANL
DIESEL FIRE PUMP FP2
DIESEL FIRE PUMP FP3
(SAME AS FP2)
BATTERY CHARGER 1EMKBLI R42-S055
BATTERY CHARGER 1F MK-BLI R42-S056
BATTERY 1A UNITS 8V. EACH MK-BKI R42-S018
BATTERY 1B UNITS 8V. EACH MK-BKI R42-S019
FIRE PUMP HOUSE CABINET IP MK-BHN (R25-S034)
208V
TAPE & STOW SPARES
CONTROL PANEL 1B, MK-GJC, TB1-3
HINGED PANEL RV.
X43-P002
HEATER A STARTER MK-CCA SIMILAR TO HEATER STARTER D (H-13622) X41-M001A
HEATER B STARTER MK-CCA SIMILAR TO HTR. STARTER D (H-13622) X41-M001B
HEATER C STARTER MK-CCA SIMILAR TO HTR. STARTER D (H-13622) X41-M001C
UNIT HEATER A SIMILAR TO UNIT HTR D (H-13622) MK-BRA X41-C001A
UNIT HEATER B SIMILAR TO UNIT HTR. D (H-13622) MK-BRA X41-C001B
UNIT HEATER C SIMILAR TO UNIT HTR. D (H-13622) MK-BRA X41-C001C
FIRE PROT. JOCKEY PUMP STARTER MK-CAA X43-M002
FIRE PROT. JOCKEY PUMP X43-C003
DEEP WELL PUMP NO. 1 STARTER MK-CAB Y42-M001A
DEEP WELL PUMP NO. 2 STARTER MK-CAB Y42-M001B
X42-P001
600/480V TRANSF. 225 KVA
600V SWGR BUS 2K FR. 2B 2R23-S010 H-24081
TO 600V SWGR
SECTION "A-A"
TO STARTERS
REFERENCES:
H-13615 W.D. FIRE PROTECTION MISC. EQUIP.
H-13622 W.D. SANITARY WATER SYSTEM.
LICENSE RENEWAL DOCUMENT
MPL. NO. X43
ACAD14 HL13614
SOUTHERN COMPANY
LICENSE RENEWAL SCREENING FOR INFORMATION ONLY
EDWIN I. HATCH NUCLEAR PLANT UNIT No. 1
WIRING DIAGRAM - FIRE PROTECTION PUMP HOUSE EQUIPTMENT
BOUNDARY DIAGRAM NO.:1R42-B03-02
FUNCTION(S) NO.: 1R42-05
PREPARED BY: MARK CRISLER
DATE: 04-20-98
REVIEWED BY: RENEE RITCHEY
DATE: 04-28-98
Revision: A Date: 1-4-2000
APPROVED. ISSUED PER LICENSE RENEWAL BOUNDARY PACKAGES. DRAWING CREATED FROM H-13614, REV. 19; BY ECB
ECB RBR ASK
ECB LCF None
10-502 HL-13614 A