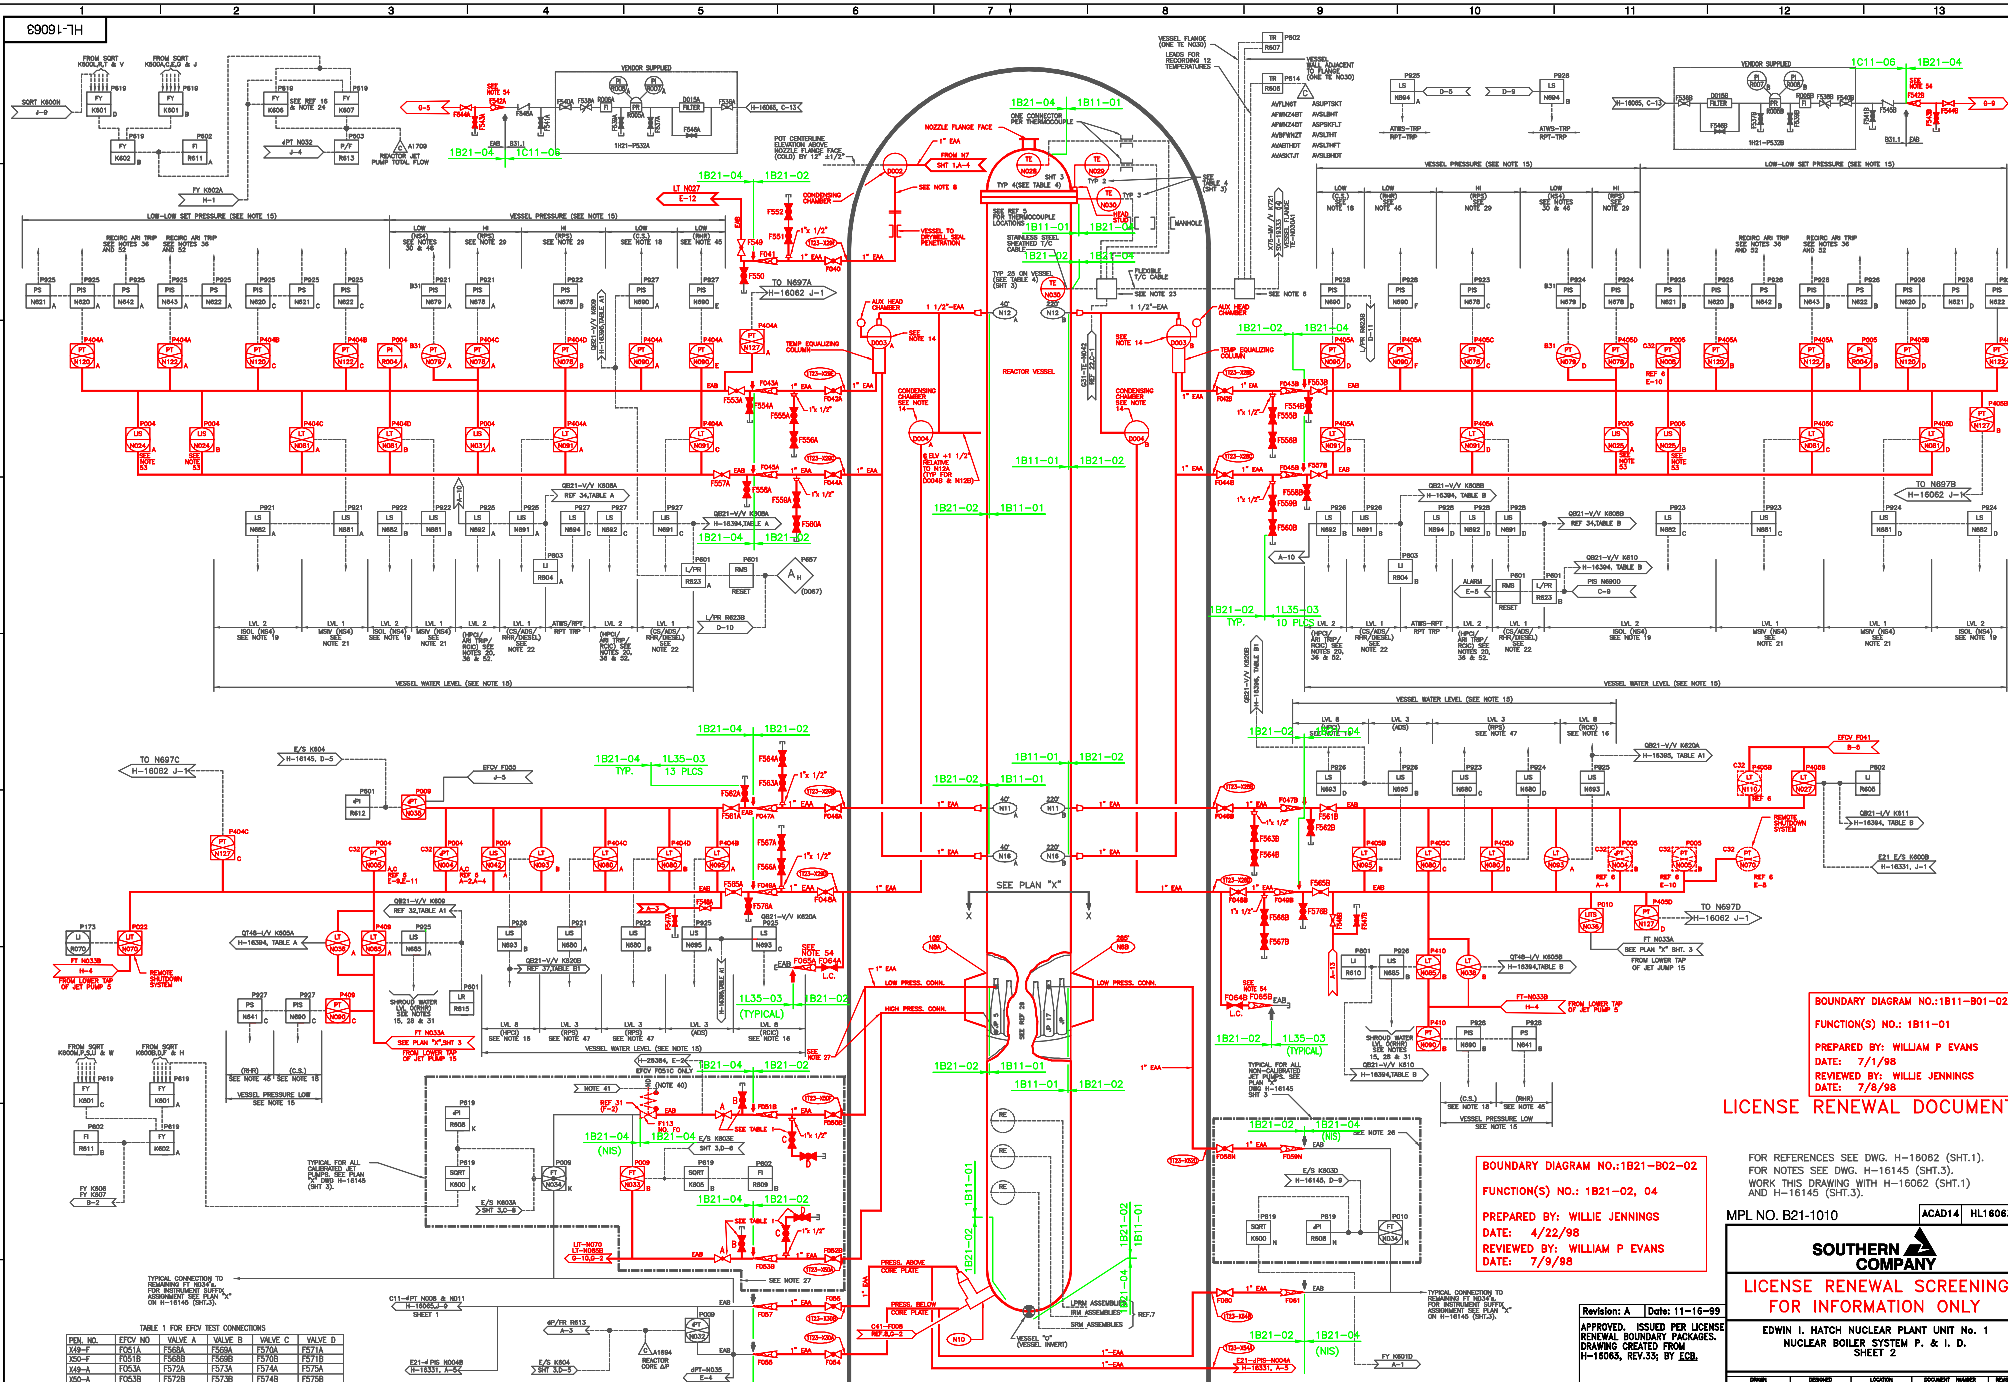

TYPICAL CONNECTION TO REMAINING FT N034's. FOR INSTRUMENT SUFFIX ASSIGNMENT SEE PLAN "X" ON H-16145 (SHT.3).

TABLE 1 FOR EFCV TEST CONNECTIONS

PEN. NO.	EFCV NO	VALVE A	VALVE B	VALVE C	VALVE D
X49-F	F051A	F568A	F569A	F570A	F571A
X50-F	F051B	F568B	F569B	F570B	F571B
X49-A	F053A	F572A	F573A	F574A	F575A
X50-A	F053B	F572B	F573B	F574B	F575B

BOUNDARY DIAGRAM NO.:1B11-B01-02
FUNCTION(S) NO.: 1B11-01
PREPARED BY: WILLIAM P EVANS
DATE: 7/1/98
REVIEWED BY: WILLIE JENNINGS
DATE: 7/8/98

LICENSE RENEWAL DOCUMENT

BOUNDARY DIAGRAM NO.:1B21-B02-02
FUNCTION(S) NO.: 1B21-02, 04
PREPARED BY: WILLIE JENNINGS
DATE: 4/22/98
REVIEWED BY: WILLIAM P EVANS
DATE: 7/9/98

FOR REFERENCES SEE DWG. H-16062 (SHT.1).
FOR NOTES SEE DWG. H-16145 (SHT.3).
WORK THIS DRAWING WITH H-16062 (SHT.1) AND H-16145 (SHT.3).

MPL NO. B21-1010 | ACAD14 | HL16063

SOUTHERN COMPANY

LICENSE RENEWAL SCREENING
FOR INFORMATION ONLY

Revision: A | Date: 11-16-99

APPROVED. ISSUED PER LICENSE RENEWAL BOUNDARY PACKAGES. DRAWING CREATED FROM H-16063, REV.33; BY ECB.

BY	CHK'D	APPR.1
ECB	RLM	ASK

EDWIN I. HATCH NUCLEAR PLANT UNIT No. 1
NUCLEAR BOILER SYSTEM P. & I. D.
SHEET 2

DRAWN	DESIGNED	LOCATION	DOCUMENT NUMBER	REVISION
TRM	LCF	10-502	HL-16063	A
DATE	SCALE			
	None			