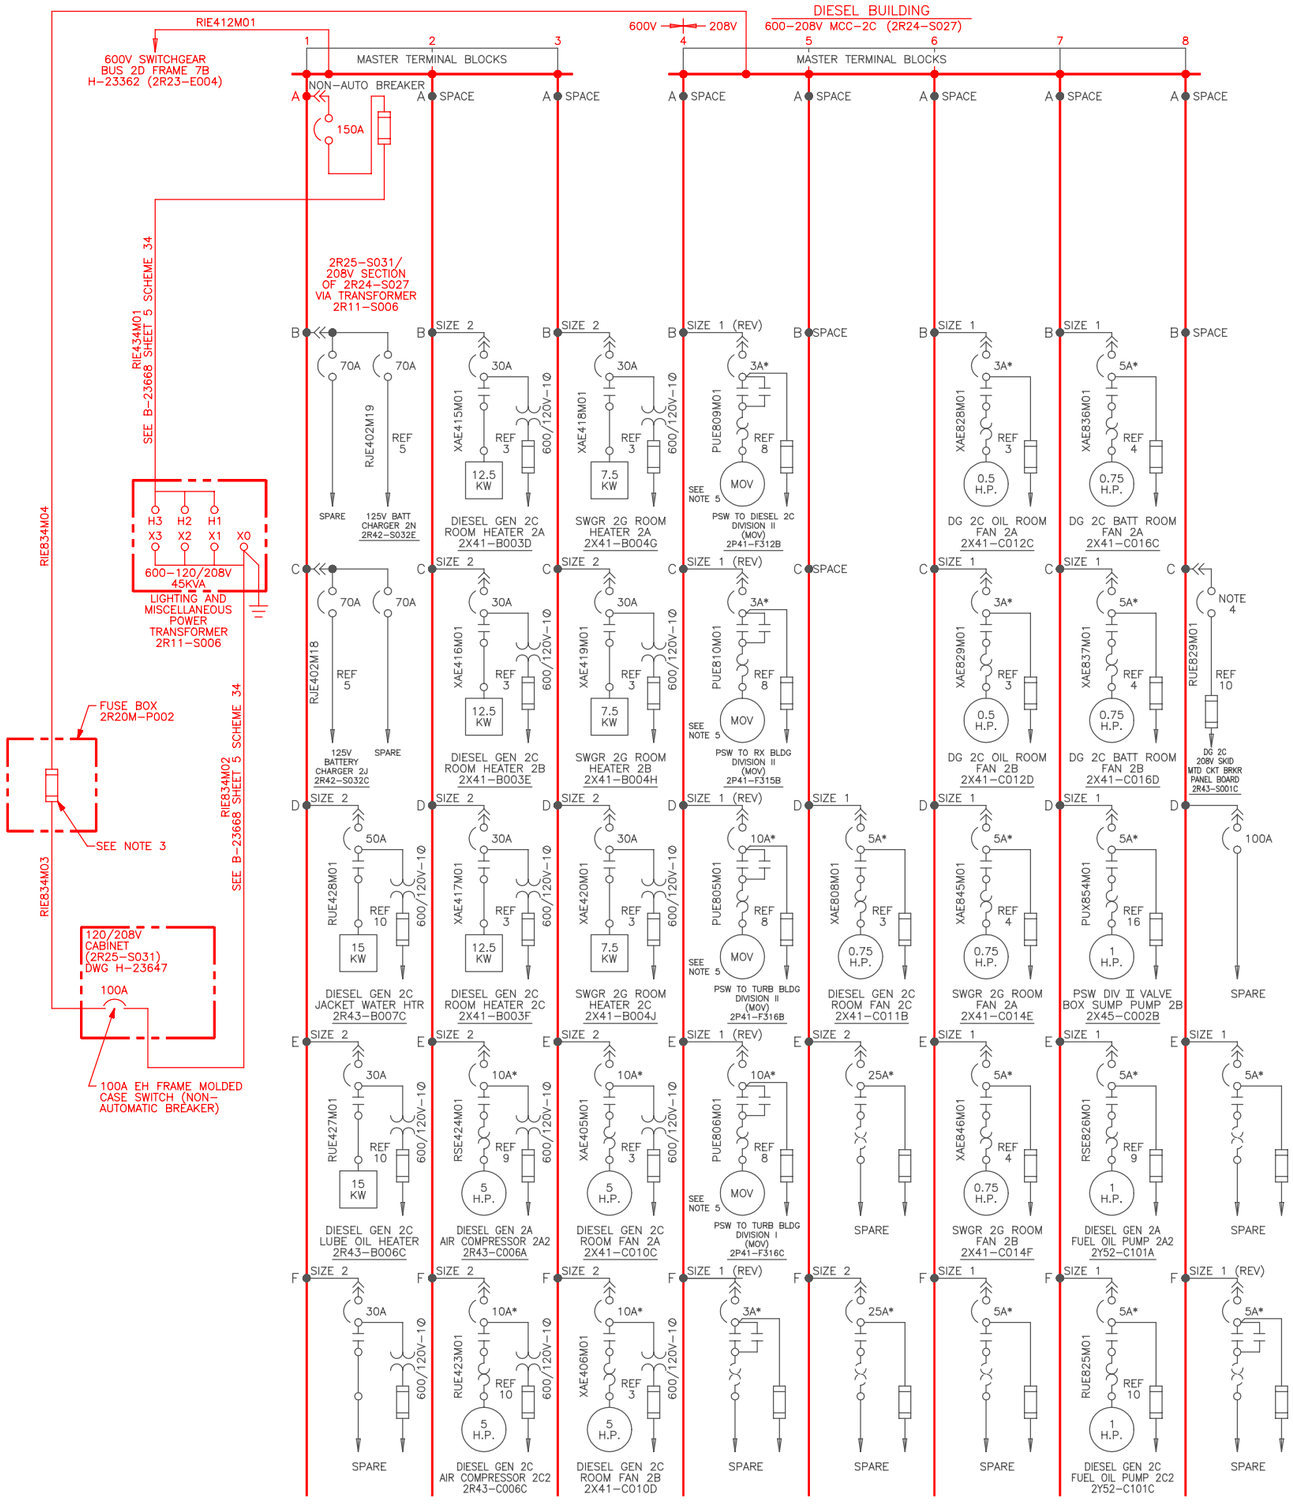

NOTES:

1. DELETED
2.* CONTINUOUS CURRENT RATING OF A MAGNETIC ONLY CIRCUIT BREAKER WITH AN ADJUSTABLE INSTANTANEOUS CURRENT TRIP SETTING.
3. REFER TO THE MASTER FUSE LIST FOR FUSE DESIGN INFORMATION.
4. MOLDED CASE SWITCH (WITH INST. TRIP)
5. SEE MCC DATA SHEET B-23025 FOR MOTOR DATA.

REFERENCES:

1.	B-23014	FRONT VIEW DIESEL BUILDING 600/208V MCC-2C CLASS 1E 2R24-S027
2.	B-23025	MOTOR CONTROL CENTER EQUIPMENT LIST DIESEL BUILDING 600/208V MCC-2C CLASS 1E 2R24-S027
3.	H-23395	ELEMENTARY DIAGRAM DIESEL GENERATORS 2A,2B AND 2C HEATING AND VENTILATION SYSTEM X41A SHEET 1 OF 2
4.	H-23397	ELEMENTARY DIAGRAM DIESEL GENERATORS 2A,2B AND 2C HEATING AND VENTILATION SYSTEM X41A SHEET 2 OF 2
5.	H-23611	WIRING DIAGRAM DIESEL BUILDING METERING PANELS AND CHARGERS
6.	H-23621	WIRING DIAGRAM DIESEL GENERATOR 2C PANEL (2R43-S001C)
7.	H-23668	ELEMENTARY DIAGRAM EMERGENCY STATION SERVICE SYSTEM 2R20M SHEET 1 OF 3
8.	H-23695	ELEMENTARY DIAGRAM PLANT SERVICE WATER MO VALVES SYSTEM 2P41 SHEET 1 OF 3
9.	H-23807	ELEMENTARY DIAGRAM 2R43A DIESEL GENERATOR 2A SHEET 7 OF 7
10.	H-23817	ELEMENTARY DIAGRAM 2R43C DIESEL GENERATOR 2C SHEET 7 OF 7
11.	SX-23659	DIESEL BUILDING 600/208V ESSENTIAL MCC-2C SHEET 1
12.	SX-23660	DIESEL BUILDING 600/208V ESSENTIAL MCC-2C SHEET 2
13.	H-24146	WIRING DIAGRAM DIESEL BUILDING 600/208V MCC-2C 2R24-S027 FRAMES 1,2 AND 3 SHEET 1 OF 3
14.	H-24147	WIRING DIAGRAM DIESEL BUILDING 600/208V MCC-2C 2R24-S027 FRAMES 4,5 AND 6 SHEET 2 OF 3
15.	H-24148	WIRING DIAGRAM DIESEL BUILDING 600/208V MCC-2C 2R24-S027 FRAMES 7 AND 8 SHEET 3 OF 3
16.	H-23696	ELEMENTARY DIAGRAM PLANT SERVICE WATER MO VALVES SYSTEM 2P41 SHEET 2 OF 3
17.	A-20121	LOAD LIST MCC 2C,2R24-S027

BOUNDARY DIAGRAM NO.:2R20-B01-09

FUNCTION(S) NO.: 2R20-01

PREPARED BY: Mark Crisler
DATE: 04-06-98
REVIEWED BY: Renee Ritchey
DATE: 04-20-98

LICENSE RENEWAL DOCUMENT

MPL NO. 2R24 | ACAD14 | HL23317

SOUTHERN COMPANY

LICENSE RENEWAL SCREENING FOR INFORMATION ONLY

EDWIN I. HATCH NUCLEAR PLANT UNIT No.2
SINGLE LINE DIAGRAM -DIESEL BUILDING
600/208V ESSENTIAL MCC 2C
MPL NO 2R24-S027

Revision: A	Date: 11-12-99

APPROVED. ISSUED PER LICENSE RENEWAL BOUNDARY PACKAGES. DRAWING CREATED FROM H-23317, REV. 24; BY BKN.

BY	CHK'D	APPR.1
BKN	GMC	ASK

DRAWN	DESIGNED	LOCATION	DOCUMENT NUMBER	REVISION
BKN	LCF	10-502	HL-23317	A
DATE	SCALE No Scale			