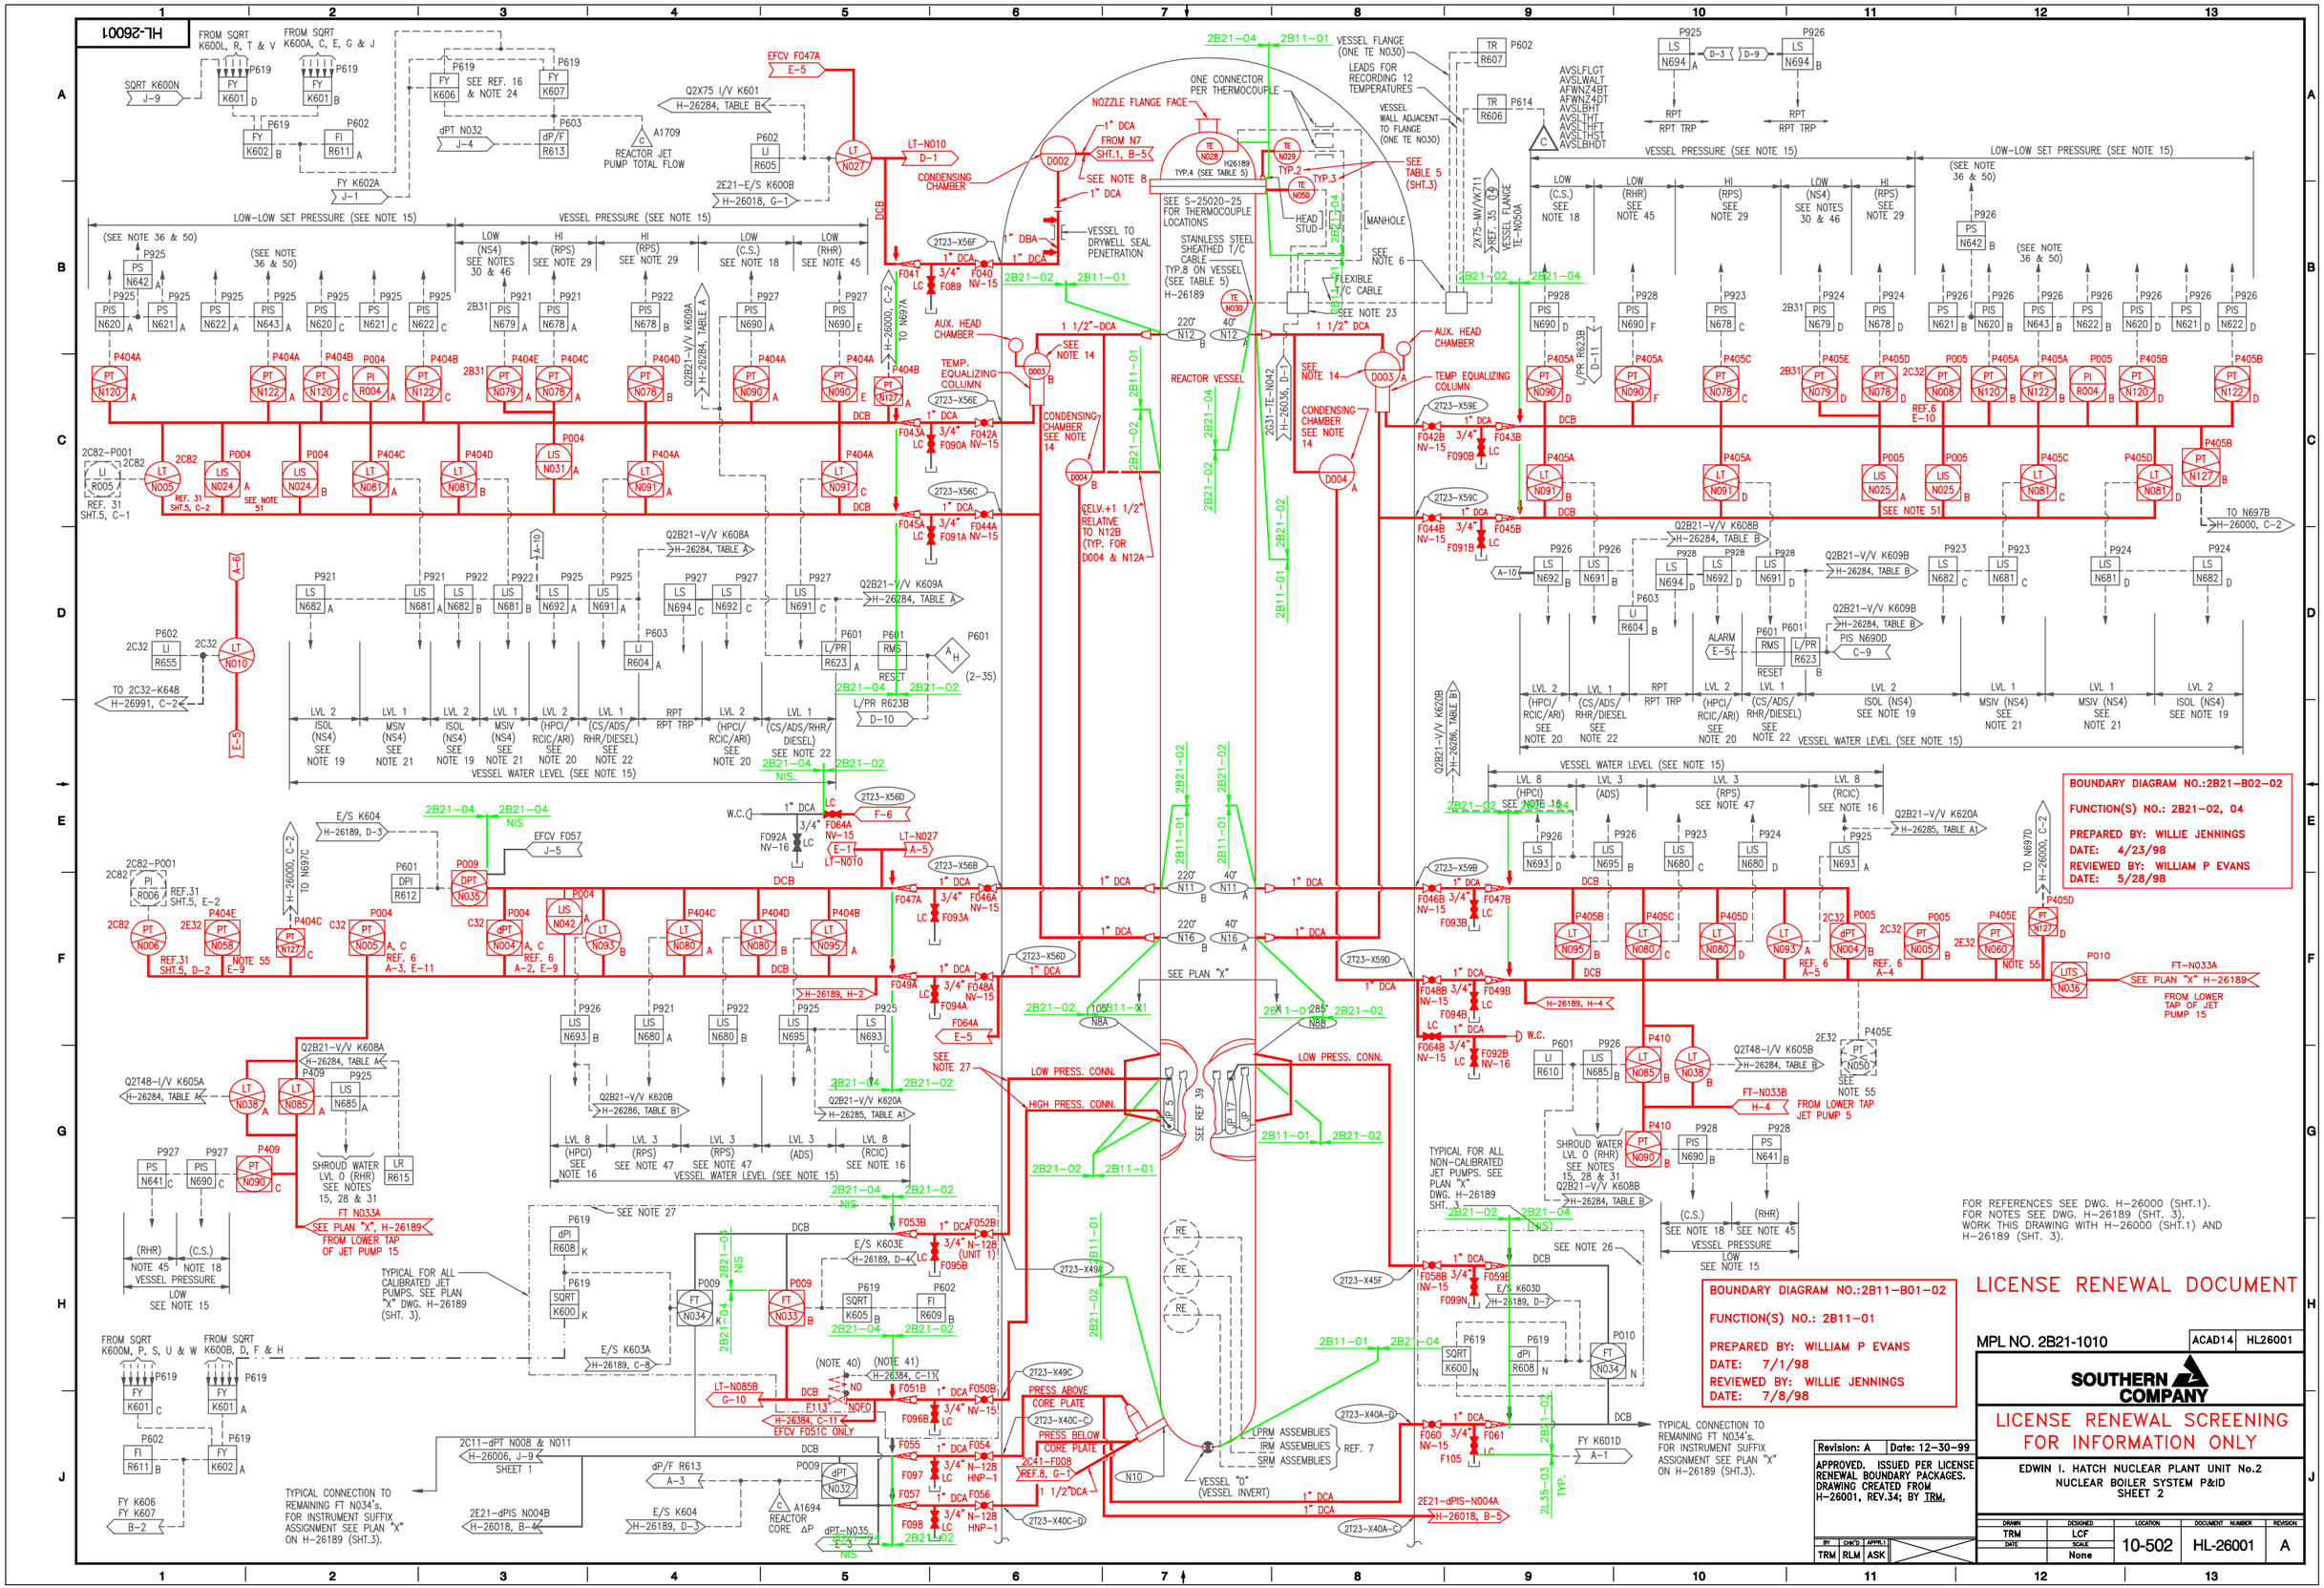
HL-26001
BOUNDARY DIAGRAM NO.:2B21-B02-02
FUNCTION(S) NO.: 2B21-02, 04
PREPARED BY: WILLIE JENNINGS
DATE: 4/23/98
REVIEWED BY: WILLIAM P EVANS
DATE: 5/28/98
BOUNDARY DIAGRAM NO.:2B11-B01-02
FUNCTION(S) NO.: 2B11-01
PREPARED BY: WILLIAM P EVANS
DATE: 7/1/98
REVIEWED BY: WILLIE JENNINGS
DATE: 7/8/98
FOR REFERENCES SEE DWG. H-26000 (SHT.1).
FOR NOTES SEE DWG. H-26189 (SHT. 3).
WORK THIS DRAWING WITH H-26000 (SHT.1) AND H-26189 (SHT. 3).
LICENSE RENEWAL DOCUMENT
MPL NO. 2B21-1010
ACAD14 HL26001
SOUTHERN COMPANY
LICENSE RENEWAL SCREENING FOR INFORMATION ONLY
Revision: A Date: 12-30-99
APPROVED. ISSUED PER LICENSE RENEWAL BOUNDARY PACKAGES. DRAWING CREATED FROM H-26001, REV.34; BY TRM.
EDWIN I. HATCH NUCLEAR PLANT UNIT No.2
NUCLEAR BOILER SYSTEM P&ID
SHEET 2
TRM LCF 10-502 HL-26001 A
TRM RLM ASK
None