HL-26024

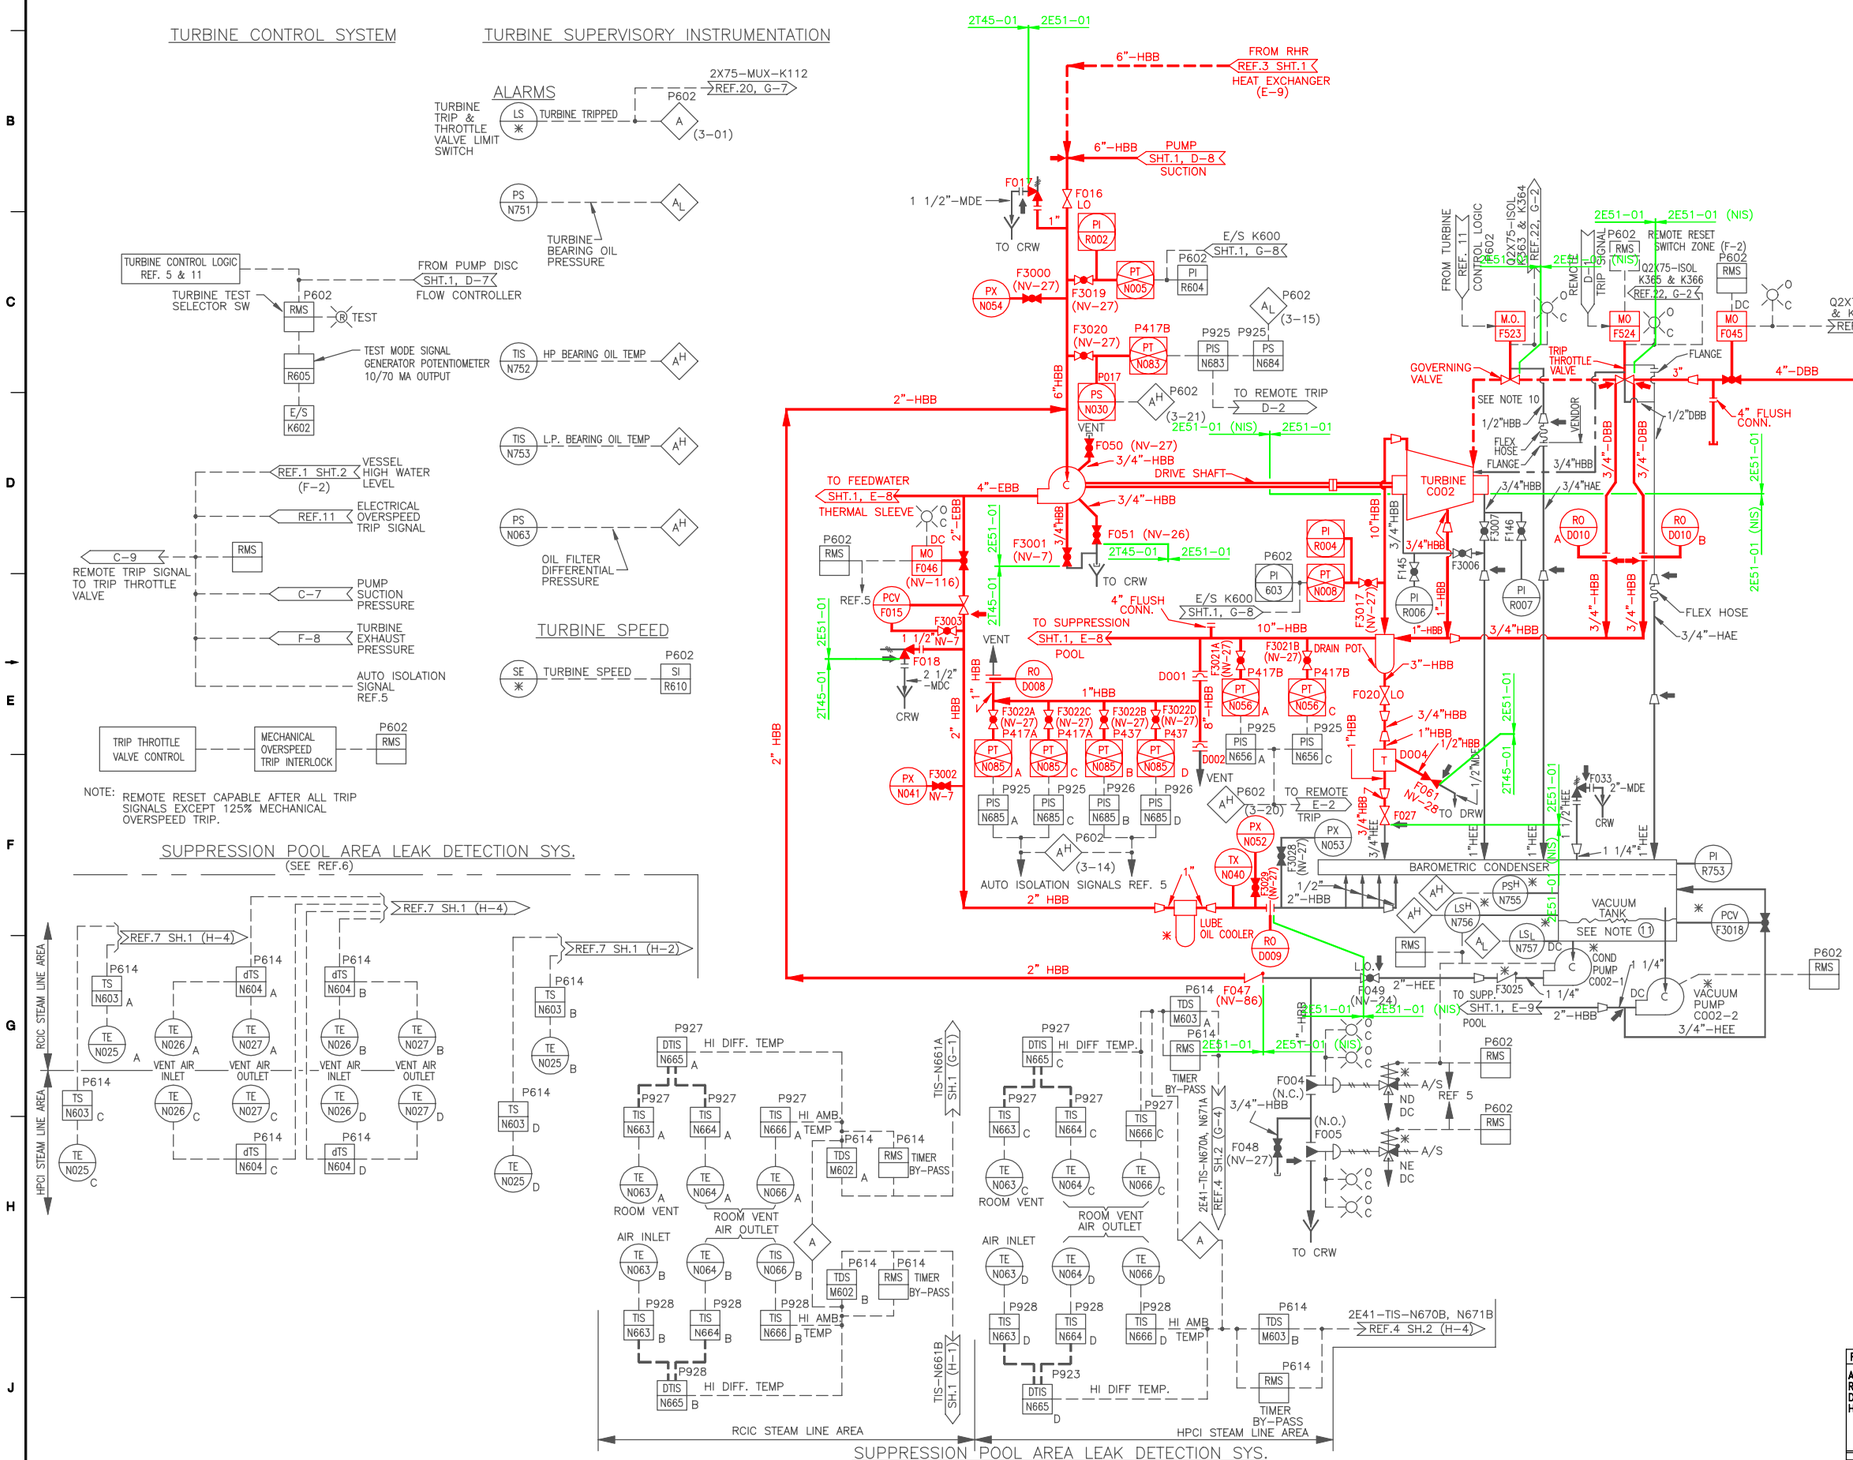

FOR NOTES AND REFERENCES SEE DWG. H-26023 SH.1

BOUNDARY DIAGRAM NO.:2E51-B01-02

FUNCTION(S) NO.: 2E51-01

PREPARED BY: WAYNE LUNCEFORD

DATE: 5/8/98

REVIEWED BY: WILLIAM P EVANS

DATE: 5/8/98

LICENSE RENEWAL DOCUMENT

MPL NO. 2E51-1010

ACAD14 | HL26024

SOUTHERN COMPANY

LICENSE RENEWAL SCREENING FOR INFORMATION ONLY

EDWIN I. HATCH NUCLEAR PLANT UNIT No.2
RCIC SYSTEM
P&ID SHEET 2

Revision: A	Date: 1-4-2000

APPROVED. ISSUED PER LICENSE RENEWAL BOUNDARY PACKAGES. DRAWING CREATED FROM H-26024, REV.23; BY TRM.

BY	CHK'D	APPR'L
TRM	RLM	ASK

DRAWN	DESIGNED	LOCATION	DOCUMENT NUMBER	REVISION
TRM	LCF	10-502	HL-26024	A
DATE	SCALE None			