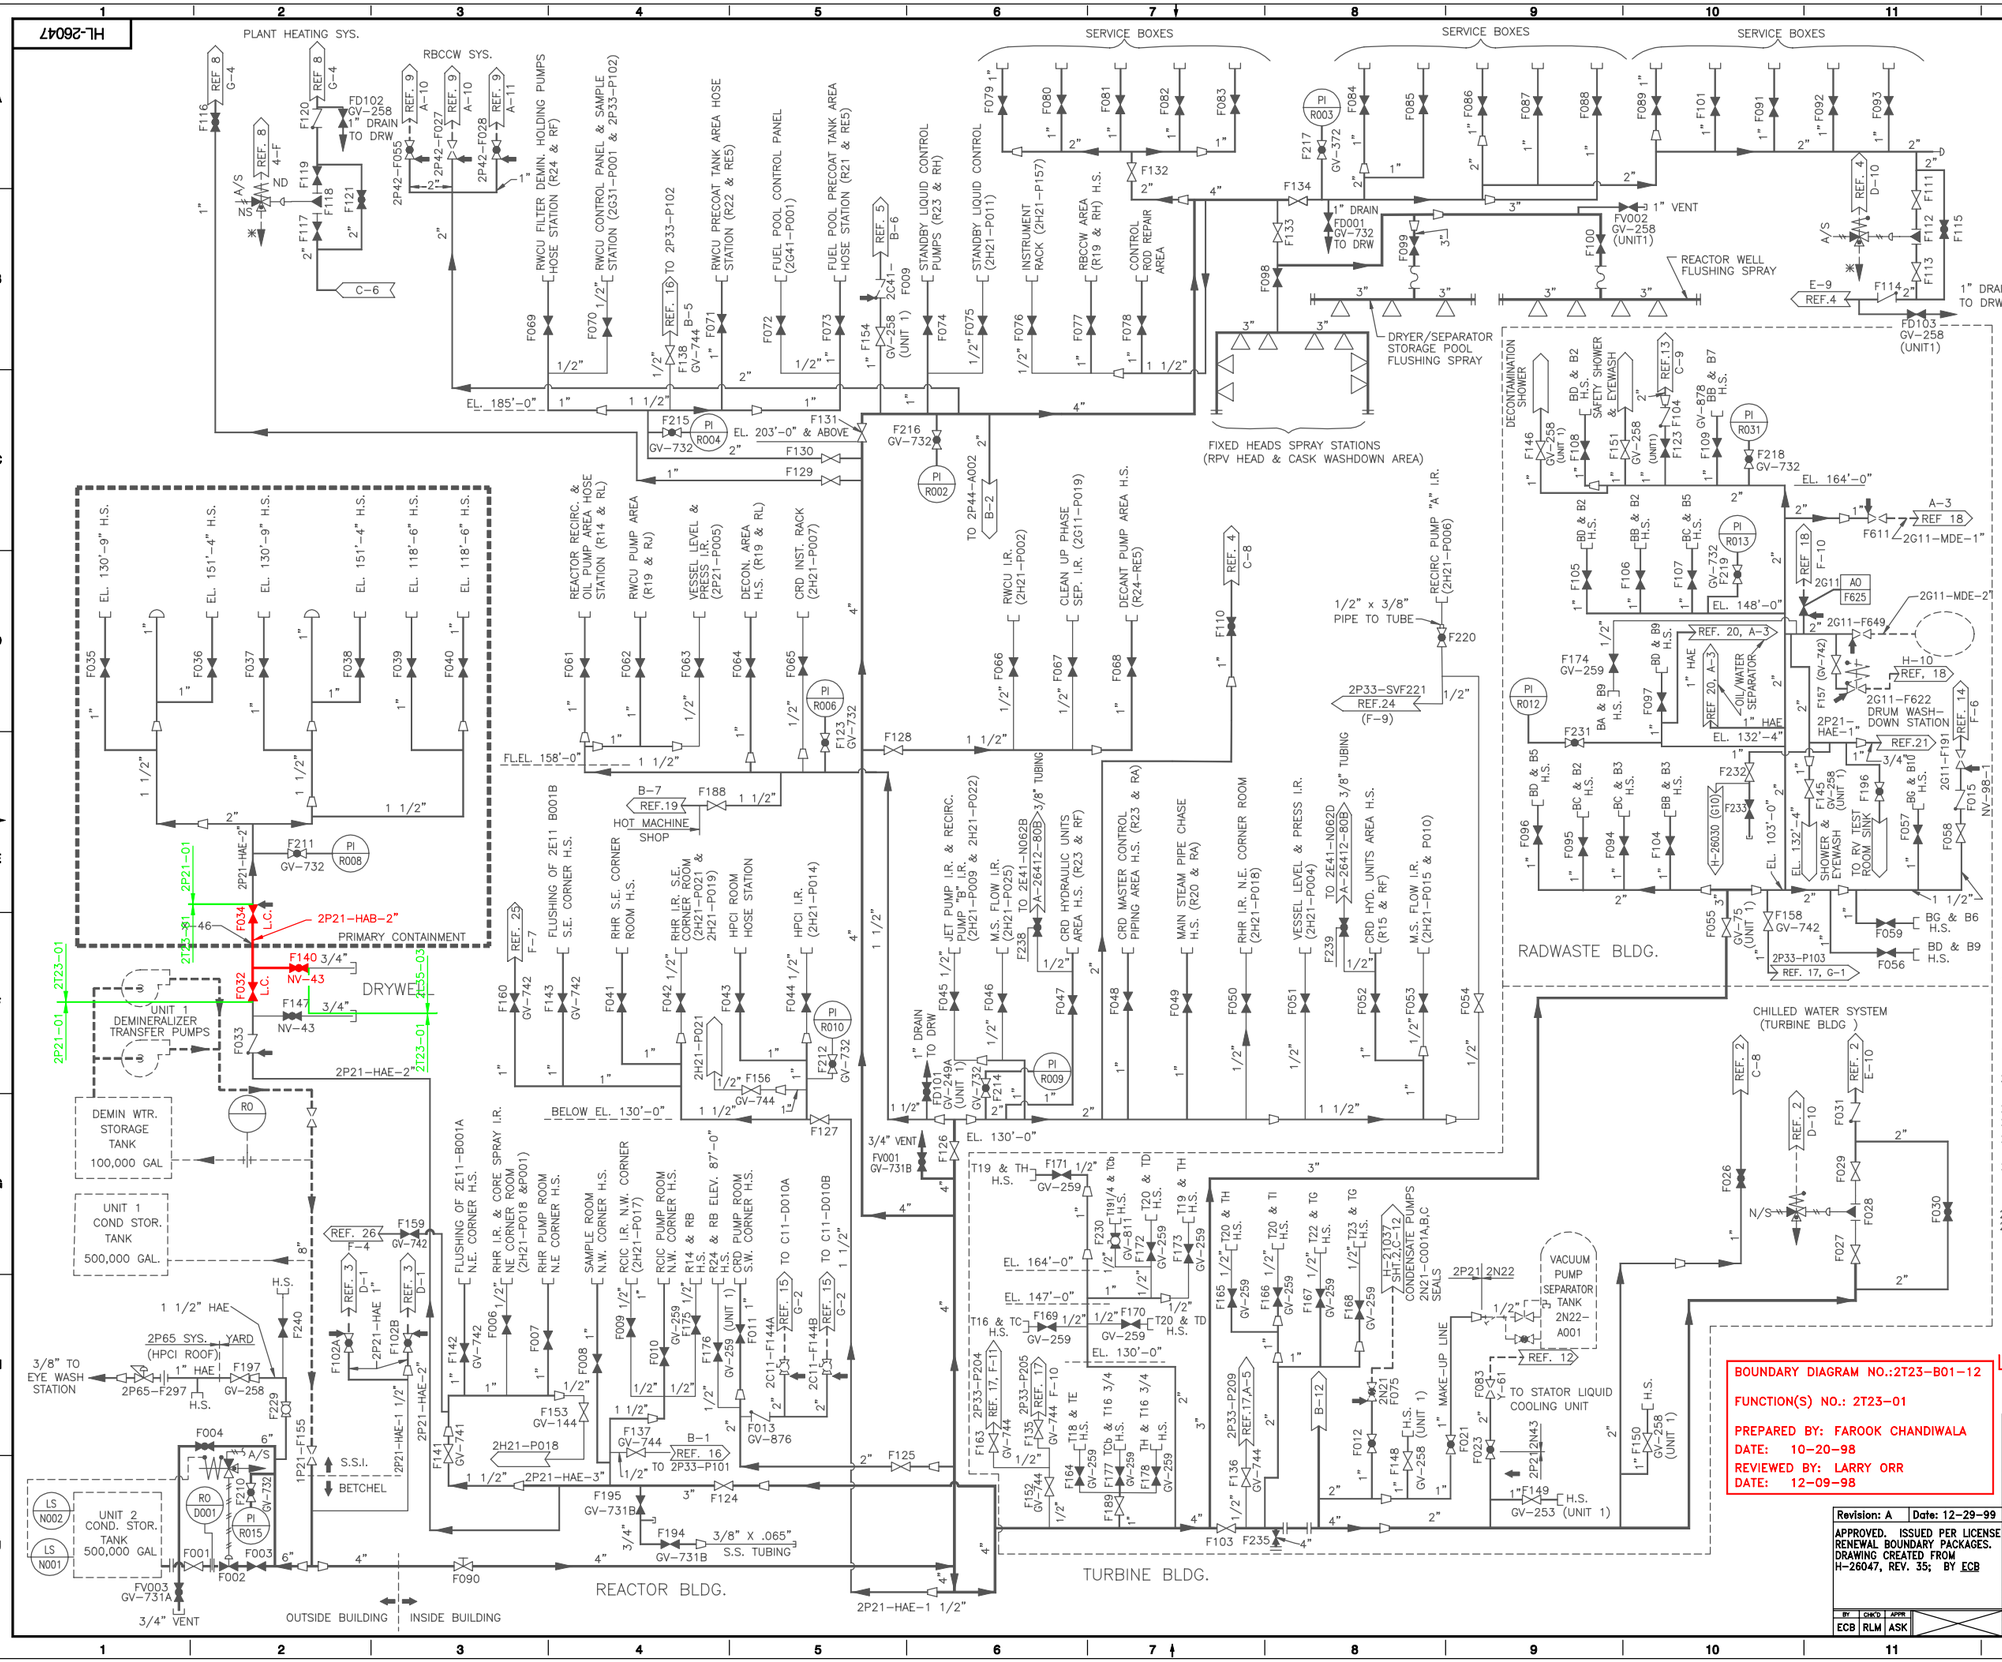

NOTES:

1. H.S.– HOSE STATION
2. I.R. – INSTRUMENT RACK
3. * SUPPLIED WITH EQUIPMENT
4. ALL PIPING UNLESS OTHERWISE DESIGNATED IS PIPE CLASS HAE
5. ANY ADDITIONAL HIGH POINT VENTS AND LOW POINT DRAINS TO BE ADDED BY FIELD AS REQUIRED.
6. VALVES ON THIS DWG. ARE NUMBERED FD001 THRU FD020 FOR DRAIN VALVES. FV001 THRU FV020 FOR VENT VALVES.

REFERENCES

TITLE	MPL. NO.	DWG. NO.
1. CONDENSATE AND FEEDWATER SYSTEM. SHEET 1.	2N21–1010	H–21037
2. TURBINE BUILDING CHILLED WATER SYSTEM, SHEET 1	2P63–1010	H–26088
3. CIRCULATING WATER SYSTEM	2N71–1010	H–21026
4. REACTOR BUILDING. CHILLED WATER SYSTEM SHEET 1	2P64–1010	H–26080
5. STANDBY LIQUID CONTROL SYSTEM.	2C41–1010	H–26009
6. RADWASTE SYS. P&ID SH.4	2G11–1010	H–26029
8. PLANT HEATING SYS. P&ID	2P44–1010	H–26065
9. RBCCW SYS. P&ID	2P42–1010	H–26054
10. OFF–GAS SYS. P&ID	2N62–1010	H–26045
11. RHR SERVICE WATER SYS. P&ID	2E11–1100	H–21039
12. STATOR WINDING COOLING WATER SYSTEM	2N43–B001	H–51160 G.E. DWG. 234R522 (S–21172)
13. RADWASTE SYSTEM P&ID SHEET 2.	2G11–1010	H–26027
14. RADWASTE SYSTEM P&ID SHEET 3.	2G11–1010	H–26028
15. CRD SYSTEM P&ID SHEET 2	2C11–1010	H–26007
16. SAMPLING SYSTEM P&ID	2P33–2010	H–26038
17. INSTRUMENT–WATER ANALYSIS	2P33–1010	H–21205
18. RADWASTE BLDG. SUPPORT SYS. P&ID & F.F.D.	2G11–1010	H–26035
19. HOT MACHINE SHOP SUPPORT SYS. P&ID.		H–26053
20. FLOOR & EQUIPMENT DRAIN P&ID	2Z45–1010	H–21063
21. RADW. SOLIDIFICATION SYS. P&ID	2G12–1010	H–26033
22. DELETED		
23. REACTOR & RADWASTE BLDG CHILLED WATER P&ID.	2P65–1010	H–26025
24. POST REACTOR COOLANT AND CONTAINMENT ATMOSPHERE SAMPLING SYSTEM P&ID	2P33–1010	H–26384
25. RHR SYSTEM P&ID SHEET 1	2E11–1010	H–26014
26. RHR SYSTEM P&ID SHEET 2	2E11–1010	H–26015

BOUNDARY DIAGRAM NO.:2T23–B01–12

FUNCTION(S) NO.: 2T23–01

PREPARED BY: FAROOK CHANDIWALA
DATE: 10–20–98
REVIEWED BY: LARRY ORR
DATE: 12–09–98

LICENSE RENEWAL DOCUMENT

MPL NO.2P21-1010 | ACAD14 | HL26047

SOUTHERN COMPANY

LICENSE RENEWAL SCREENING FOR INFORMATION ONLY

EDWIN I. HATCH NUCLEAR PLANT UNIT No. 2
DEMINERALIZED WATER SYSTEM
P&ID.

Revision: A	Date: 12–29–99
APPROVED. ISSUED PER LICENSE RENEWAL BOUNDARY PACKAGES. DRAWING CREATED FROM H–26047, REV. 35; BY ECB	

BY	CHK'D	APPR
ECB	RLM	ASK

DRAWN	DESIGNED	LOCATION	DOCUMENT NUMBER	REVISION
ECB	LCF	10-502	HL-26047	A
DATE	SCALE			