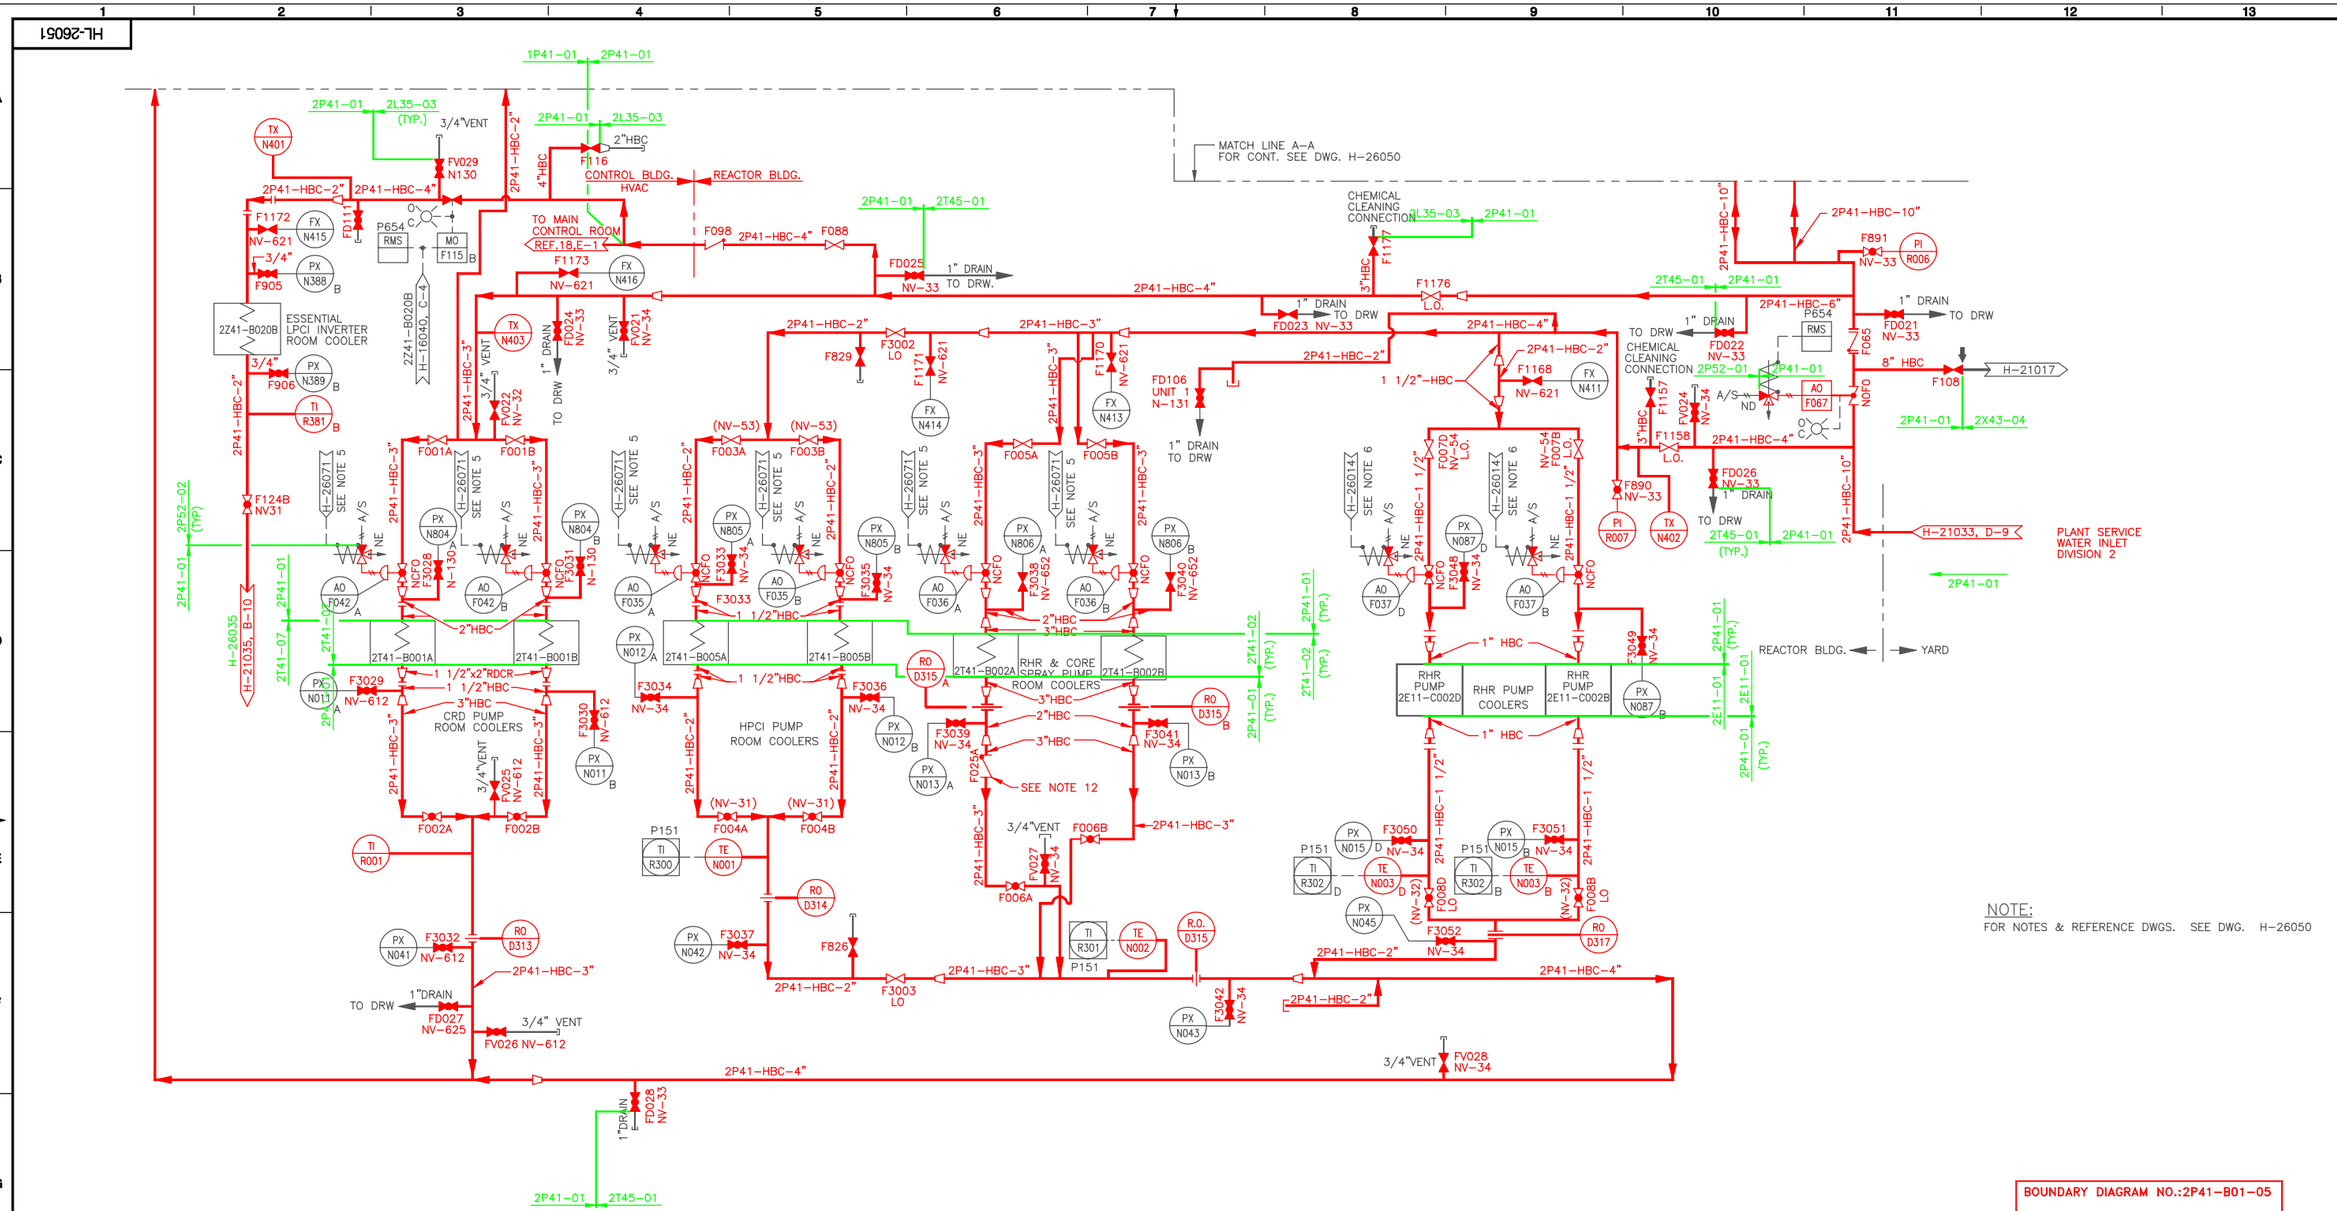

BOUNDARY DIAGRAM NO.:2P41-B01-05

FUNCTION(S) NO.: 2P41-01

PREPARED BY: BO ROSBERG
DATE: 2/12/98
REVIEWED BY: ALEX MORRISON
DATE: 2/18/98

LICENSE RENEWAL DOCUMENT

MPL NO. 2P41-1010 | ACAD14 | HL26051

SOUTHERN COMPANY

LICENSE RENEWAL SCREENING FOR INFORMATION ONLY

EDWIN I. HATCH NUCLEAR PLANT UNIT No.2
REACTOR BUILDING – PLANT
SERVICE WATER SYSTEM P&ID SHT. 2 OF 2

Revision: A	Date: 12-31-99
APPROVED. ISSUED PER LICENSE RENEWAL BOUNDARY PACKAGES. DRAWING CREATED FROM H-26051, REV.35; BY TRM.	

BY	CHK'D	APPR.
TRM	AM	ASK

DRAWN	DESIGNED	LOCATION	DOCUMENT NUMBER	REVISION
TRM	LCF	10-502	HL-26051	A
DATE	SCALE None			