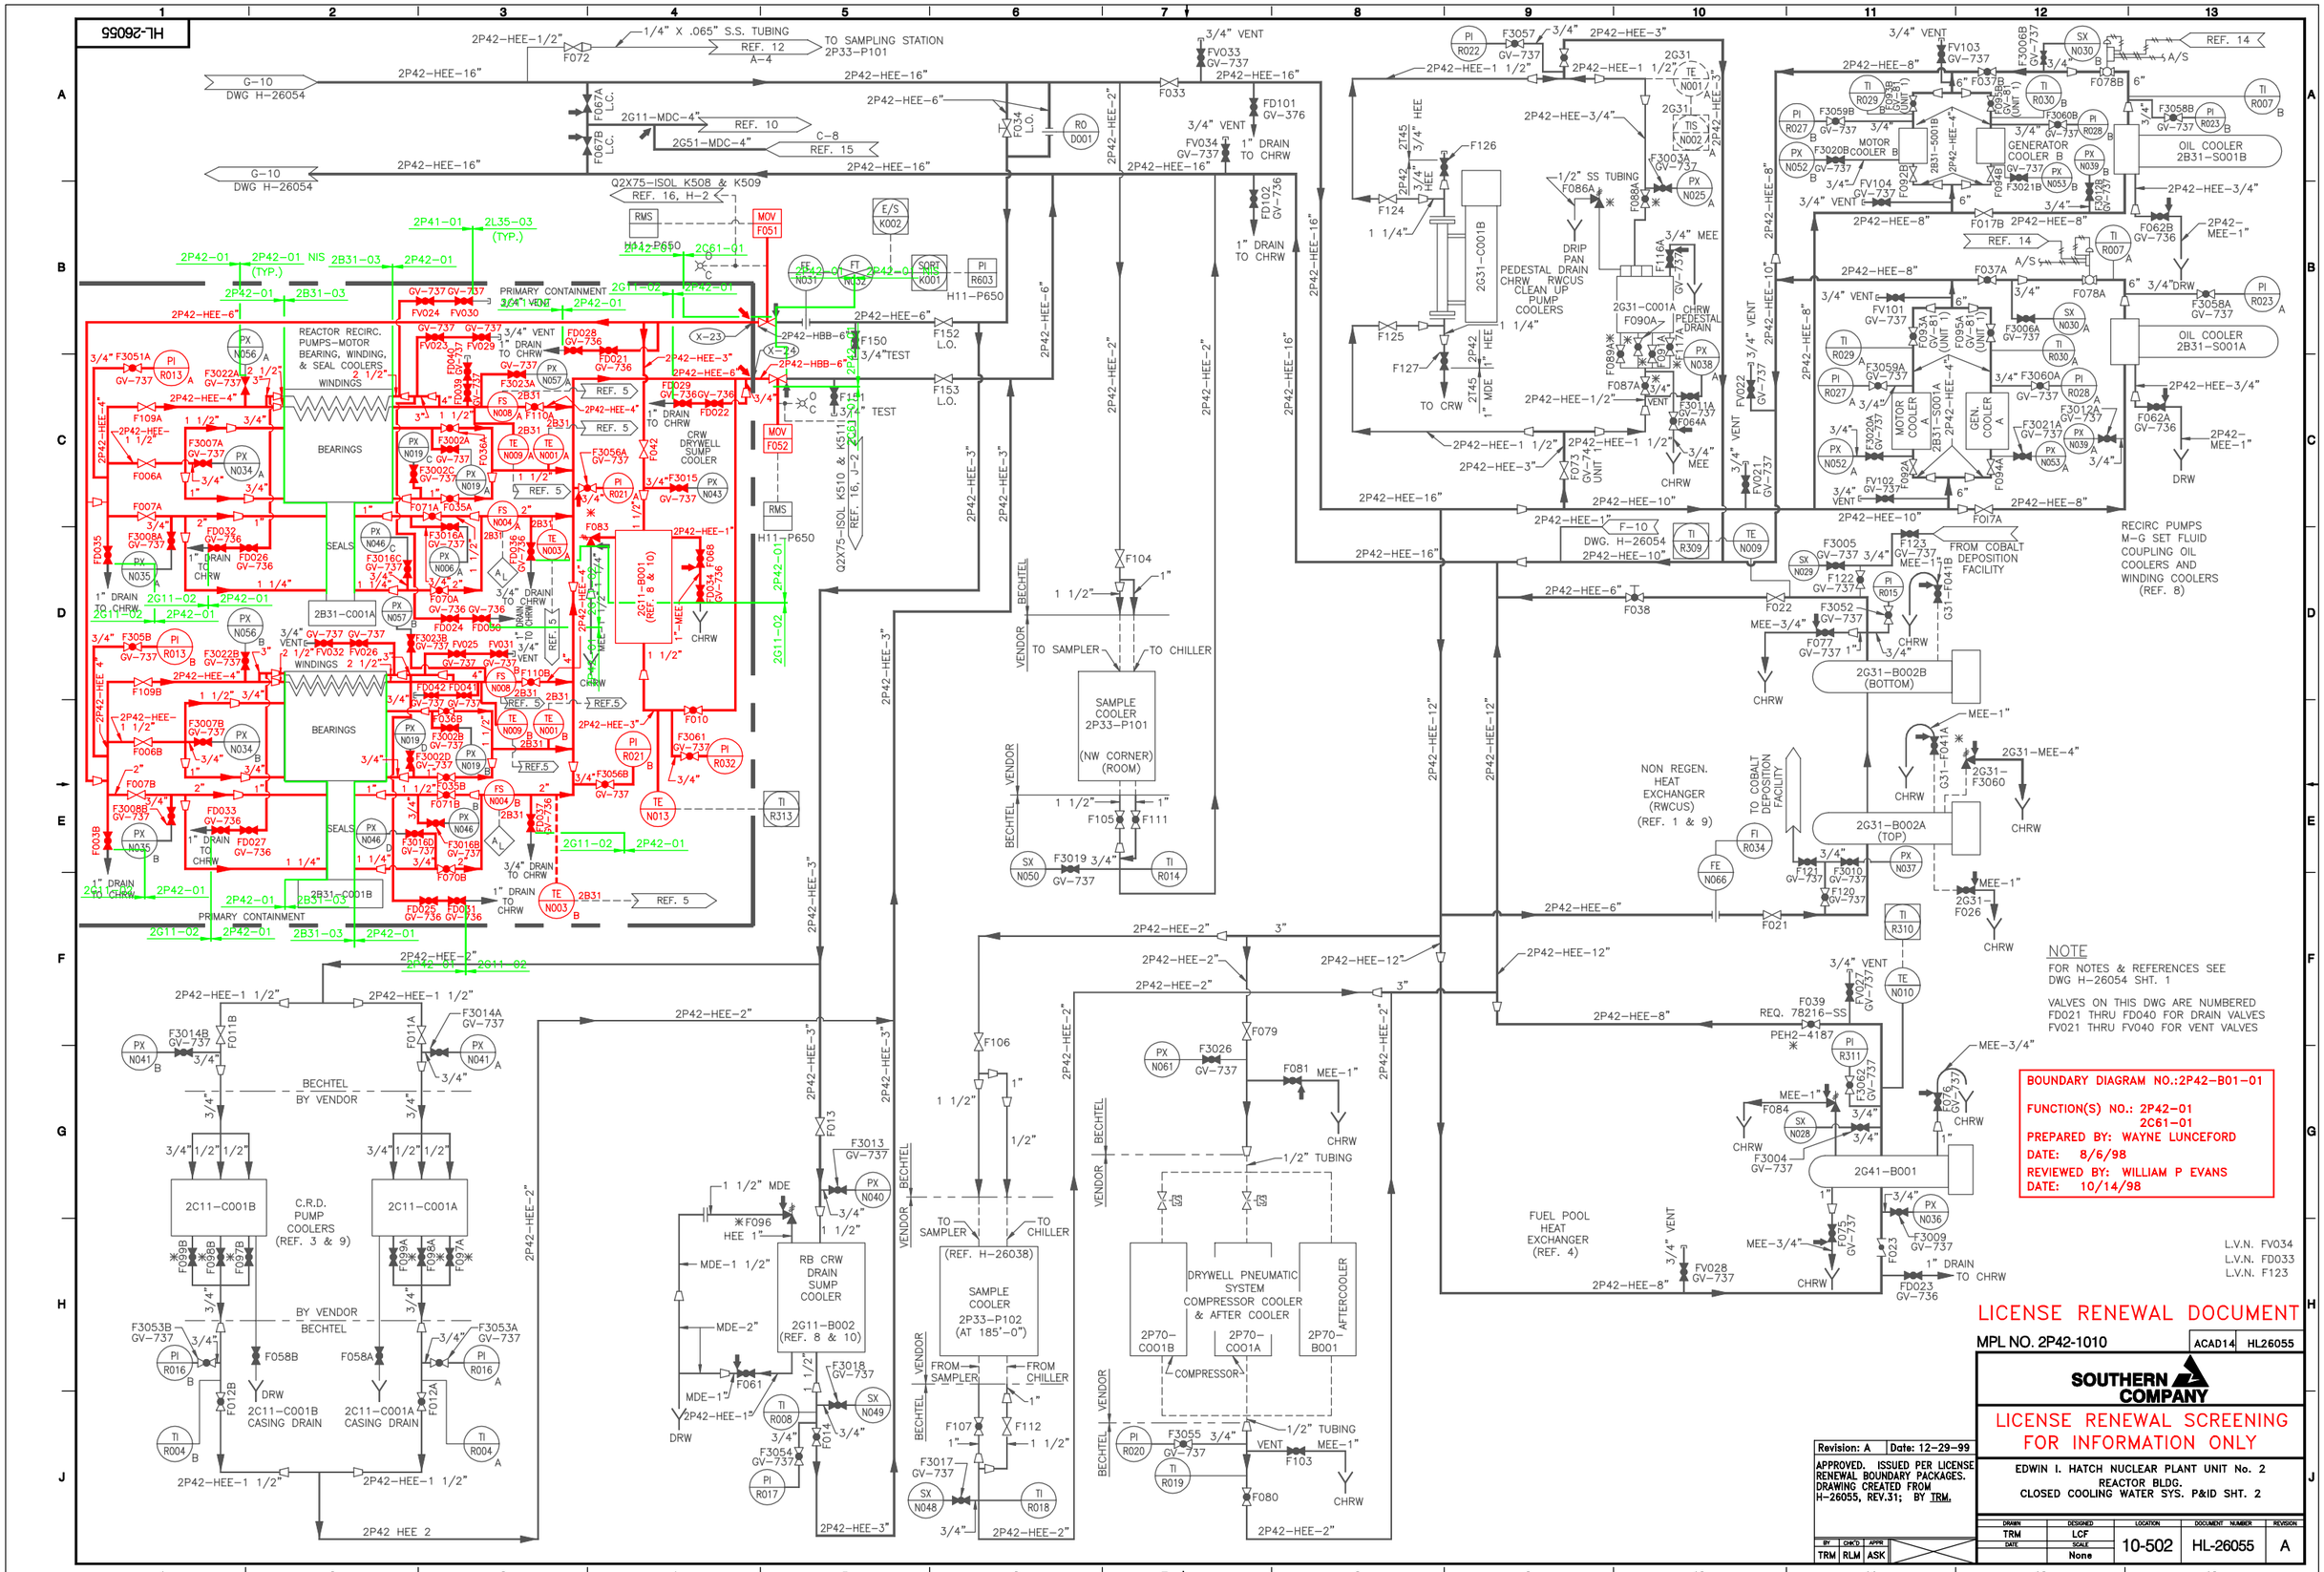

NOTE

FOR NOTES & REFERENCES SEE DWG H-26054 SHT. 1

VALVES ON THIS DWG ARE NUMBERED FD021 THRU FD040 FOR DRAIN VALVES FV021 THRU FV040 VENT VALVES

BOUNDARY DIAGRAM NO.:2P42-B01-01

FUNCTION(S) NO.: 2P42-01
2C61-01

PREPARED BY: WAYNE LUNCEFORD

DATE: 8/6/98

REVIEWED BY: WILLIAM P EVANS

DATE: 10/14/98

L.V.N. FV034
L.V.N. FD033
L.V.N. F123

LICENSE RENEWAL DOCUMENT

MPL NO. 2P42-1010

ACAD14 HL26055

SOUTHERN COMPANY

LICENSE RENEWAL SCREENING FOR INFORMATION ONLY

EDWIN I. HATCH NUCLEAR PLANT UNIT No. 2
REACTOR BLDG.
CLOSED COOLING WATER SYS. P&ID SHT. 2

DRAWN	DESIGNED	LOCATION	DOCUMENT NUMBER	REVISION
TRM	LCF	10-502	HL-26055	A
DATE	SCALE None			

BY	CHK'D	APPR
TRM	RLM	ASK

Revision: A | Date: 12-29-99

APPROVED. ISSUED PER LICENSE RENEWAL BOUNDARY PACKAGES. DRAWING CREATED FROM H-26055, REV.31; BY TRM.