HL-26070

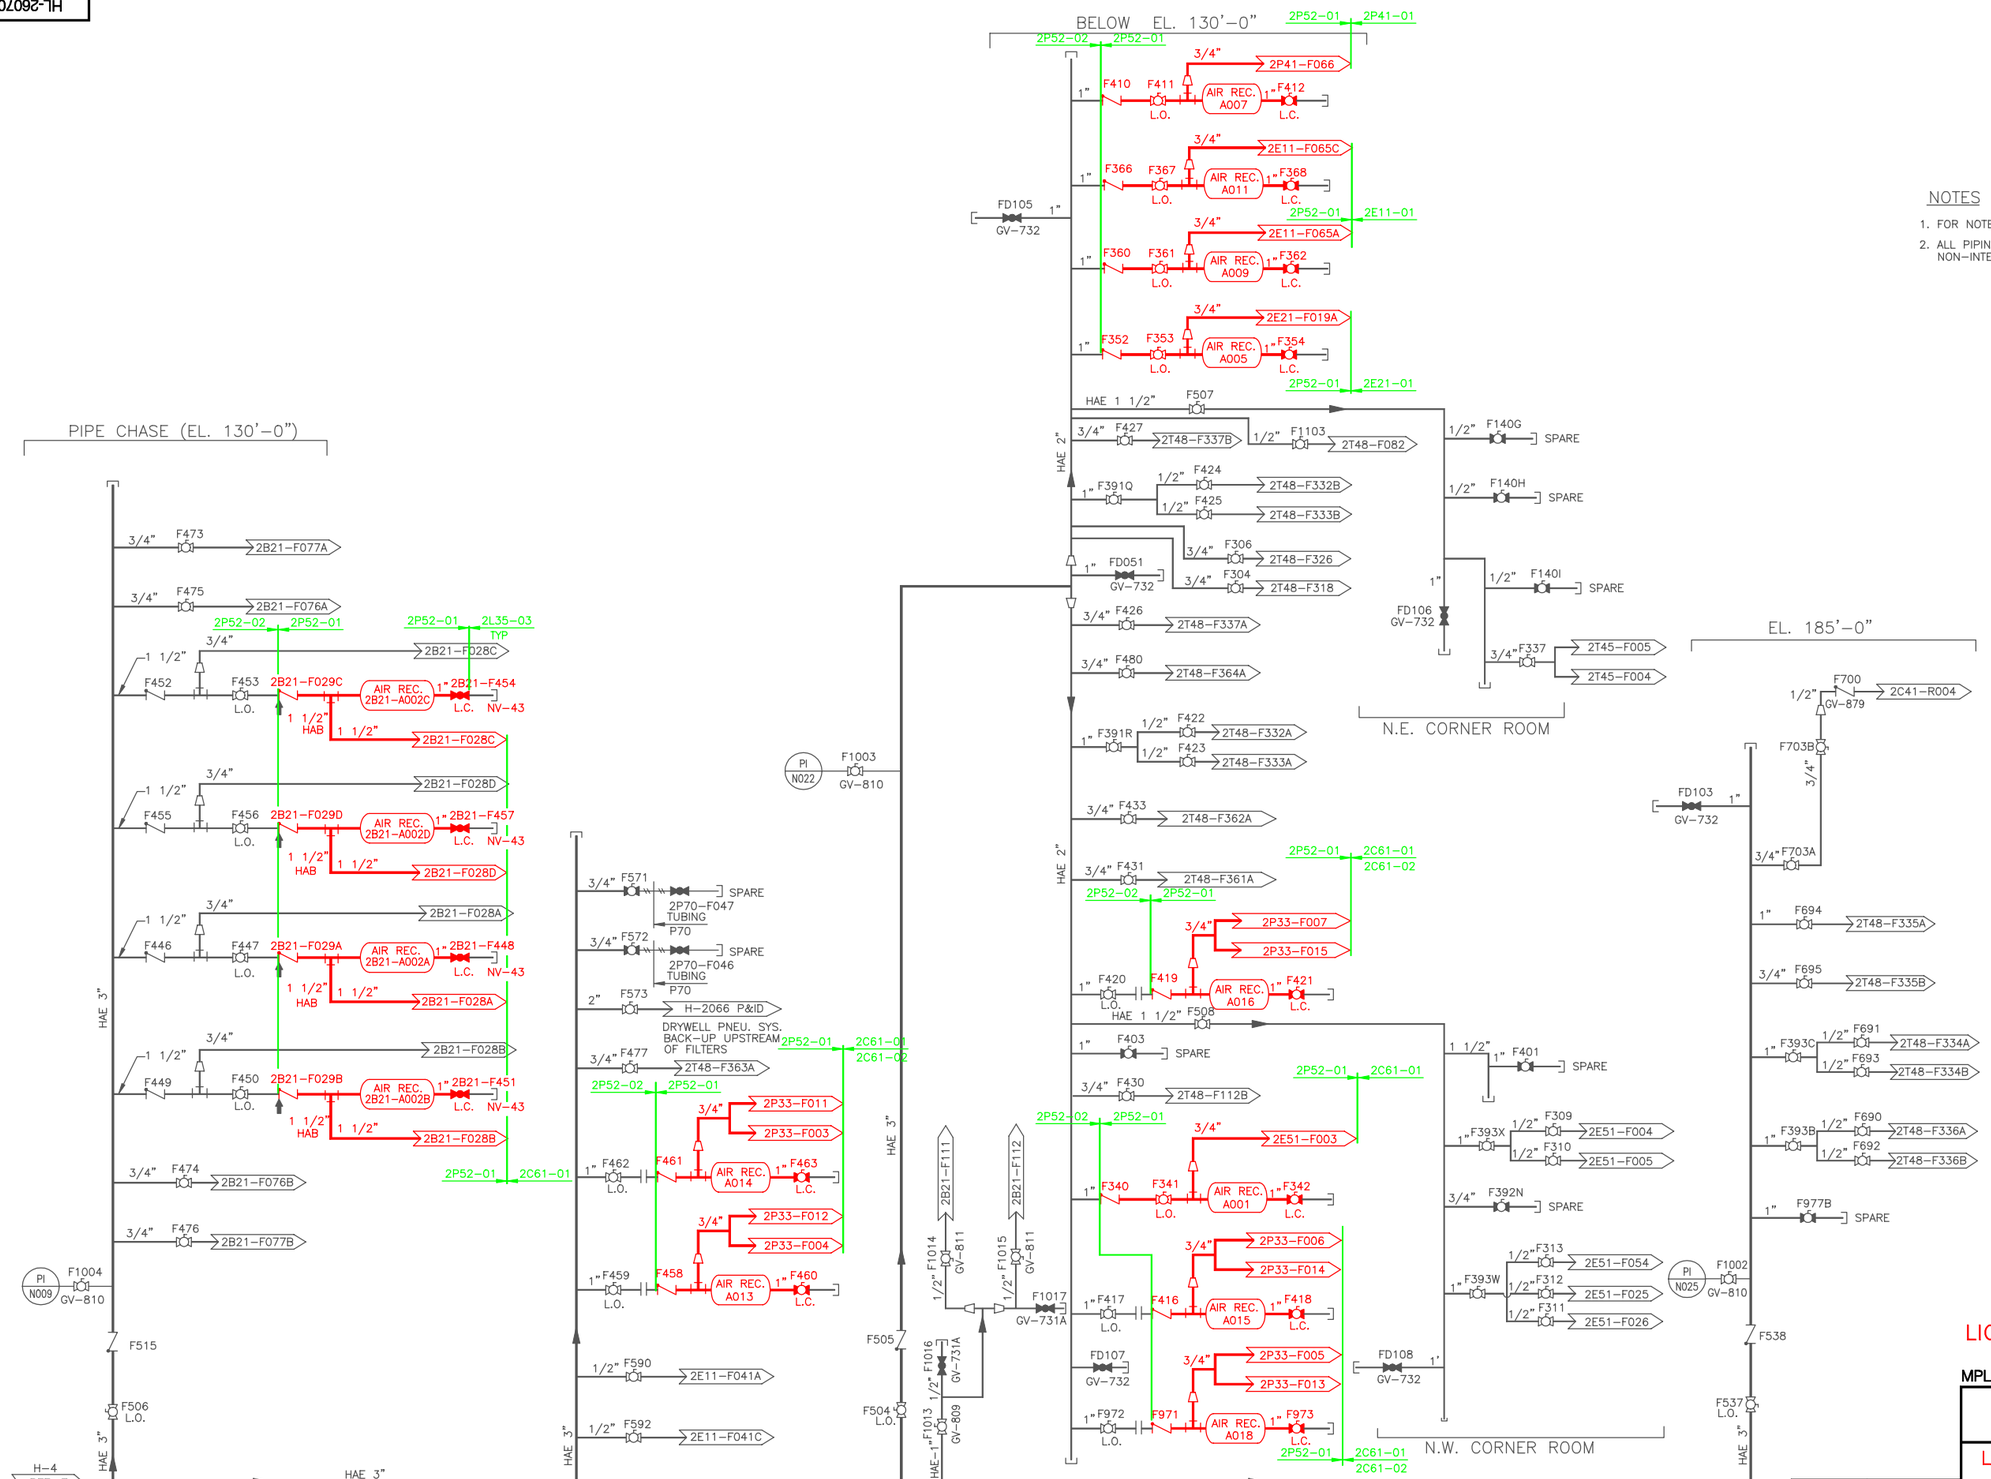

NOTES

1. FOR NOTES AND REFERENCES SEE DWG. H-26060.
2. ALL PIPING ON THIS DWG. IS SEISMIC CLASS I NON-INTERRUPTABLE AIR.

BOUNDARY DIAGRAM NO.:2P52-B01-02
FUNCTION(S) NO.: 2P52-01
PREPARED BY: WILLIAM P EVANS
DATE: 5/4/98
REVIEWED BY: M D STEPHENS
DATE: 5/5/98

LICENSE RENEWAL DOCUMENT

MPL NO. 2P52 | ACAD14 | HL26070

SOUTHERN COMPANY

LICENSE RENEWAL SCREENING FOR INFORMATION ONLY

Revision: A	Date: 1-4-2000
APPROVED. ISSUED PER LICENSE RENEWAL BOUNDARY PACKAGES. DRAWING CREATED FROM H-26070, REV.14; BY TRM.	

EDWIN I. HATCH NUCLEAR PLANT UNIT No. 2
REACTOR BUILDING NORTH SIDE
NON-INTERRUPTABLE INST. AIR P&ID SH. 5

BY	CHK'D	APPR
TRM	ED	ASK

DRAWN	DESIGNED	LOCATION	DOCUMENT NUMBER	REVISION
TRM	LCF	10-502	HL-26070	A
DATE	SCALE None			