HL-26377

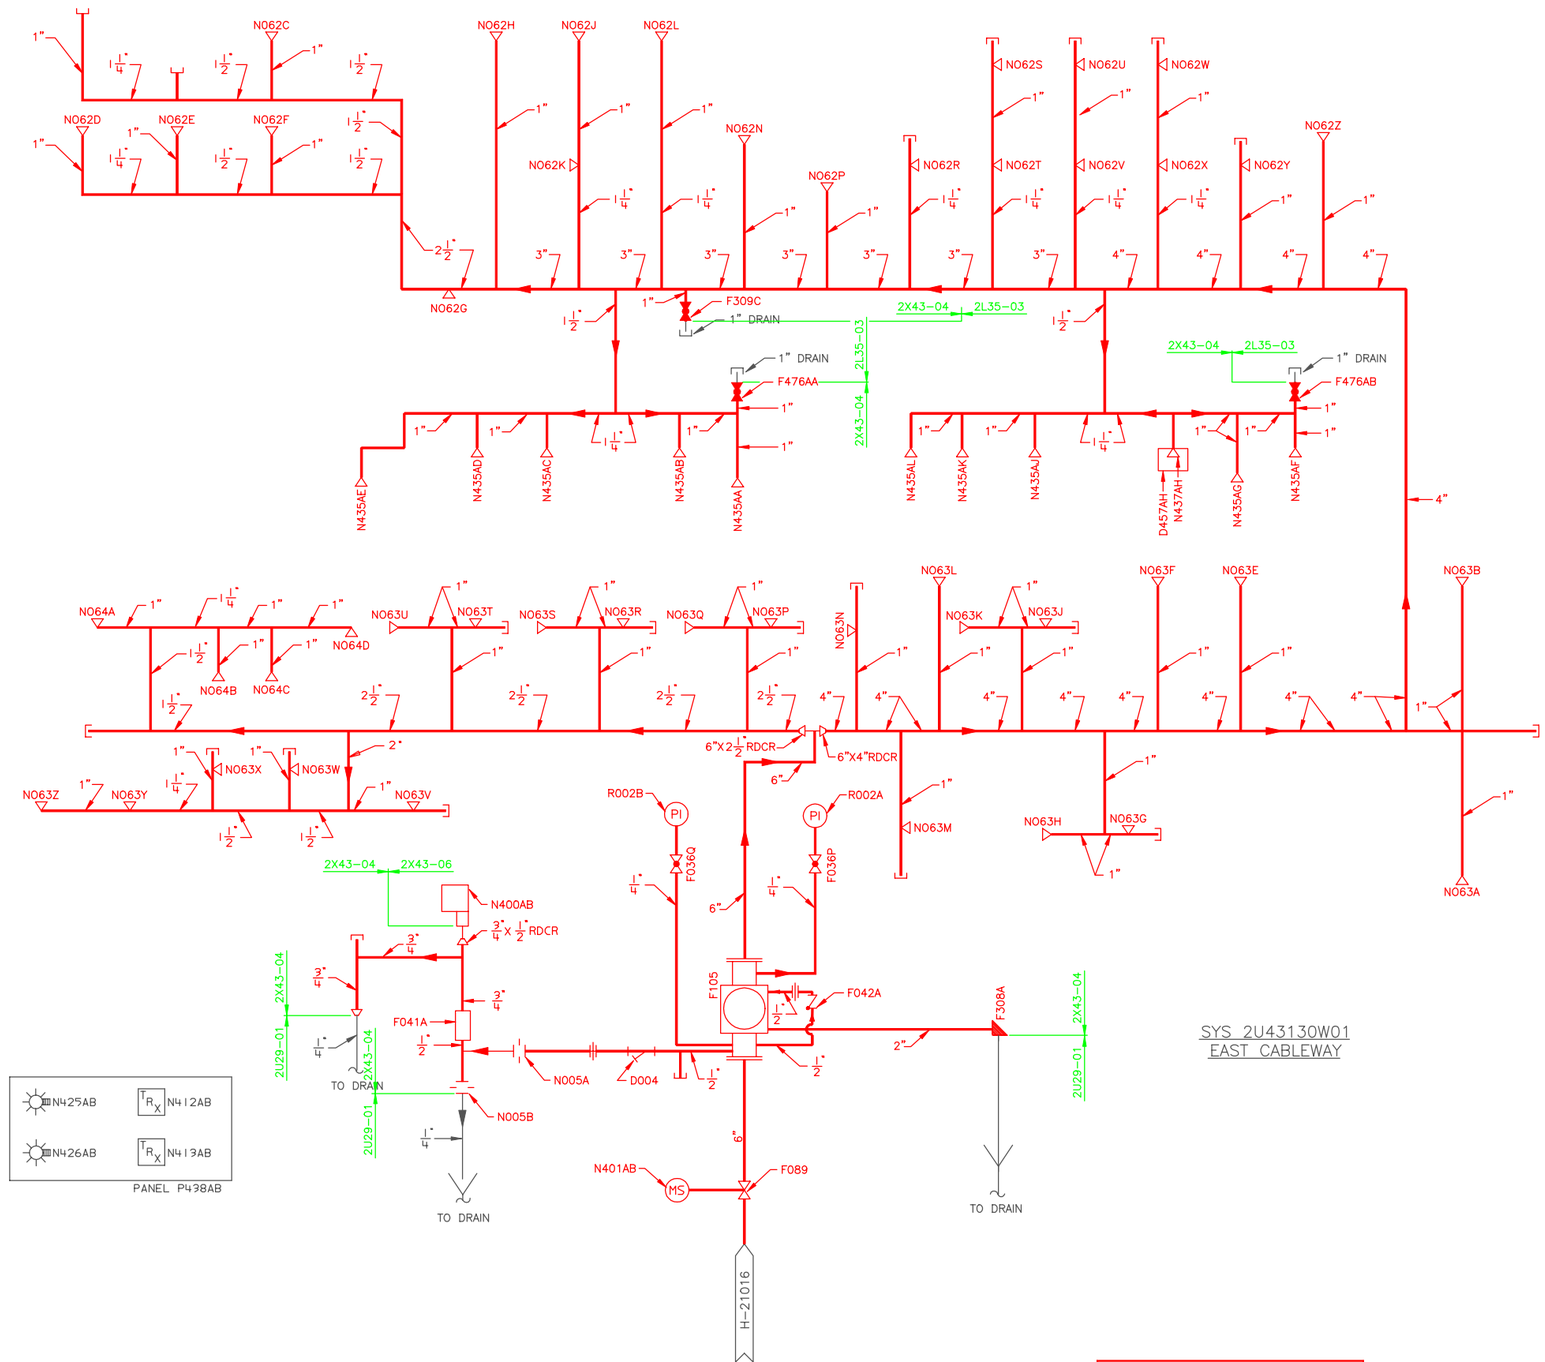

SYS 2U43130W01
EAST CABLEWAY

LEGEND:

- PRESSURE SWITCH
- PRESSURE INDICATOR
- MONITOR SWITCH
- INDICATING LIGHT
- GLOBE VALVE (N.C.)
- ANGLE GLOBE VALVE (NC)
- STRAINER
- ORIFICE
- CHECK VALVE
- GATE VALVE (N. O.)
- BALL VALVE (N.O.)
- SIDE OUTLET GLOBE VALVE (N.O.)
- UPRIGHT SPRINKLER HEAD (N.C.)
- PENDENT SPRINKLER HEAD (N.C.)
- UNION
- ALARM VALVE
- DRIP FUNNEL
- CAP
- RETARD CHAMBER
- PLUG
- SPRINKLER WITH CANOPY
- CONCENTRIC REDUCER
- ADDRESSABLE INTERFACE MODULE
- BALL VALVE (N.O.)
- EA-1 NOZZLE WITH 65 °DEFLECTOR

NOTE:
1. ALL MPL #'S PRECEDED BY 2U43

REFERENCES

S60012	EAST CABLEWAY UNIT II 130'EL.
S60013	ISOMETRIC OF UNIT II EAST CABLEWAY
H-21016	TURBINE FIRE PROTECTION SYSTEM P & ID
H-21204	FIRE PROTECTION AND DETECT-ION SYSTEMS INDEX
SX-14522	WATER SUPPRESSION SYSTEMS INSTRUCTION MANUAL
B-24634	FIRE PROT FCD - 2U43130W01

LICENSE RENEWAL DOCUMENT

MPL# 2U43

ACAD14 HL26377

SOUTHERN COMPANY

LICENSE RENEWAL SCREENING FOR INFORMATION ONLY

EDWIN I. HATCH NUCLEAR PLANT UNIT No. 2
FIRE PROTECTION P&ID - EAST
CABLEWAY - EL. 130'-0"

BOUNDARY DIAGRAM NO.:2X43-B01-06
FUNCTION(S) NO.: 2X43-04, 2X43-06
PREPARED BY: M D STEPHENS
DATE: 2/6/98
REVIEWED BY: ALEX MORRISON
DATE: 7/13/98

Revision: A | Date: 11-03-99

APPROVED. ISSUED PER LICENSE RENEWAL BOUNDARY PACKAGES. DRAWING CREATED FROM H-26377, REV.6; BY TRM.

BY	CHK'D	APPR.1
TRM	MDS	ASK

DRAWN	DESIGNED	LOCATION	DOCUMENT NUMBER	REVISION
TRM	LCF	10-502	HL-26377	A
DATE	SCALE: None			