HL-28023

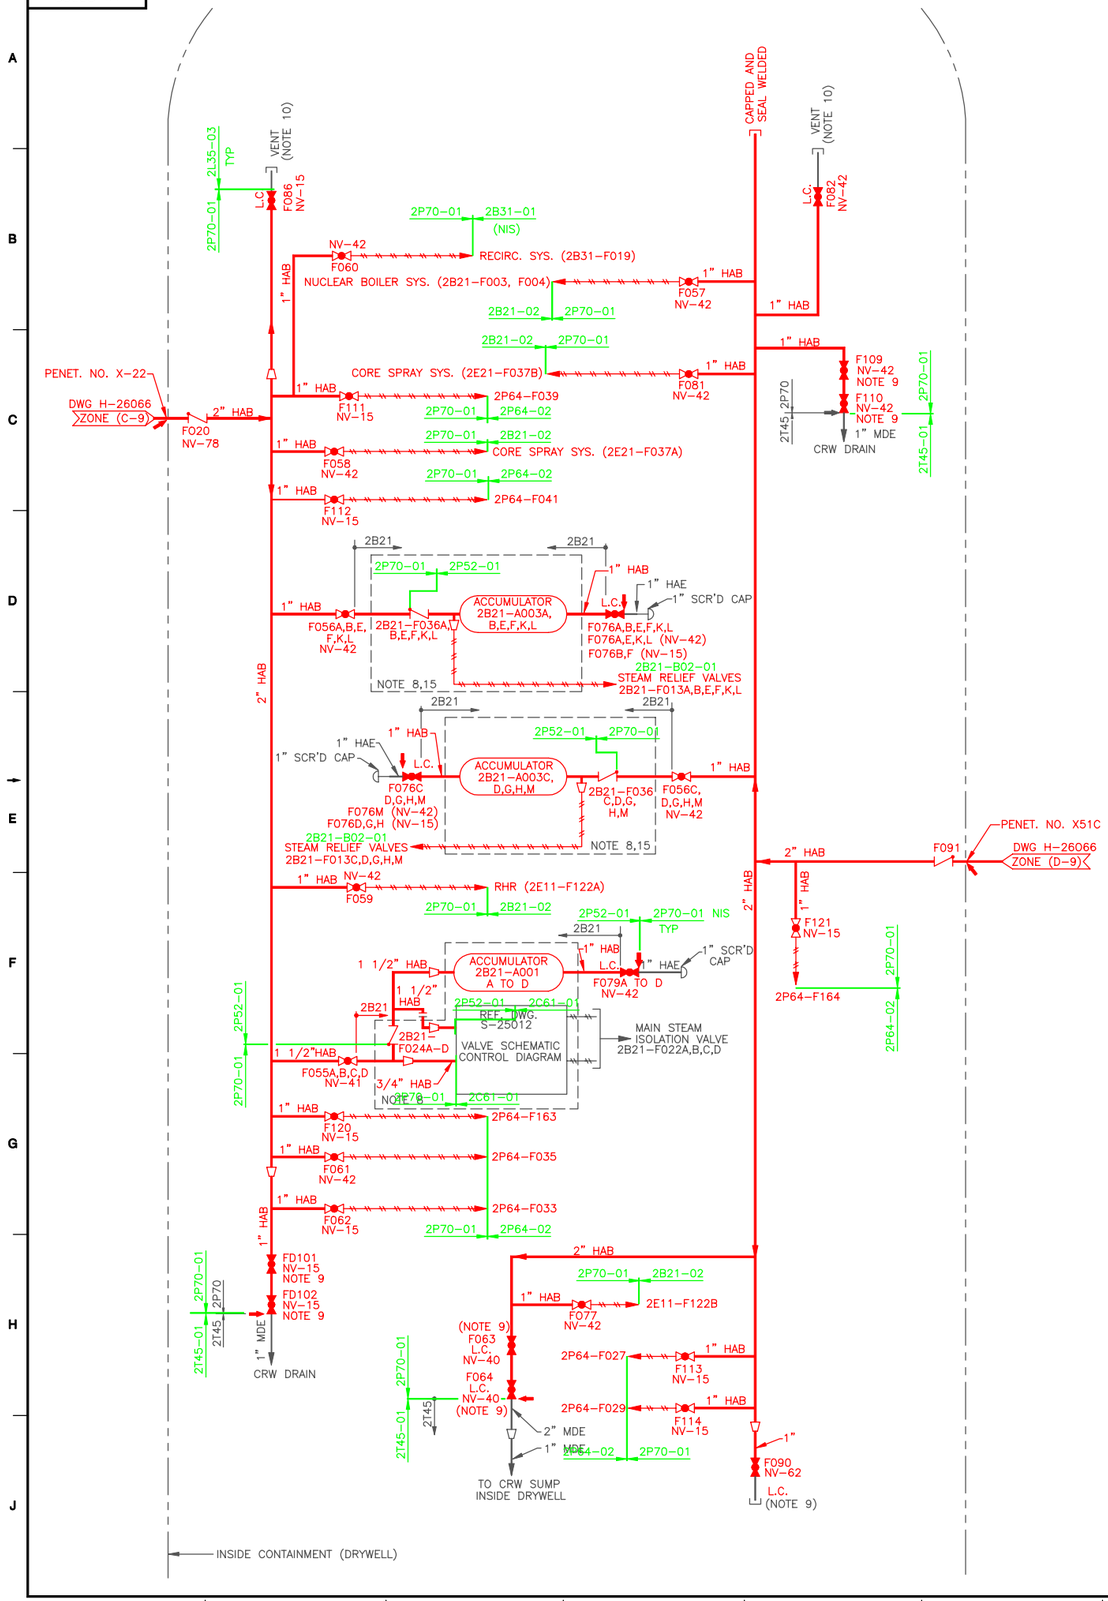

BOUNDARY DIAGRAM NO.:2P52-B01-03

FUNCTION(S) NO.: 2P52-01

PREPARED BY: WILLIAM P EVANS
DATE: 5/4/98
REVIEWED BY: M D STEPHENS
DATE: 5/5/98

BOUNDARY DIAGRAM NO.:2P70-B01-02

FUNCTION(S) NO.: 2P70-01

PREPARED BY: WILLIAM P EVANS
DATE: 2/27/98
REVIEWED BY: ED DAVIDSON
DATE: 2/27/98

NOTE:

FOR NOTES AND REFERENCES SEE DWG. H-26066

LICENSE RENEWAL DOCUMENT

MPL NO. 2P70-1020

ACAD14	HL28023

SOUTHERN COMPANY

LICENSE RENEWAL SCREENING
FOR INFORMATION ONLY

Revision: A	Date: 12-31-99

APPROVED. ISSUED PER LICENSE RENEWAL BOUNDARY PACKAGES. DRAWING CREATED FROM H-28023, REV.7; BY TRM.

EDWIN I. HATCH NUCLEAR PLANT UNIT No.2
DRYWELL PNEUMATIC SYSTEM
P&ID SHT. 2

BY	CHK'D	APPR
TRM	EPD	ASK

DRAWN	DESIGNED	LOCATION	DOCUMENT NUMBER	REVISION
TRM	LCF	10-502	HL-28023	A
DATE	SCALE None			