HL-41509

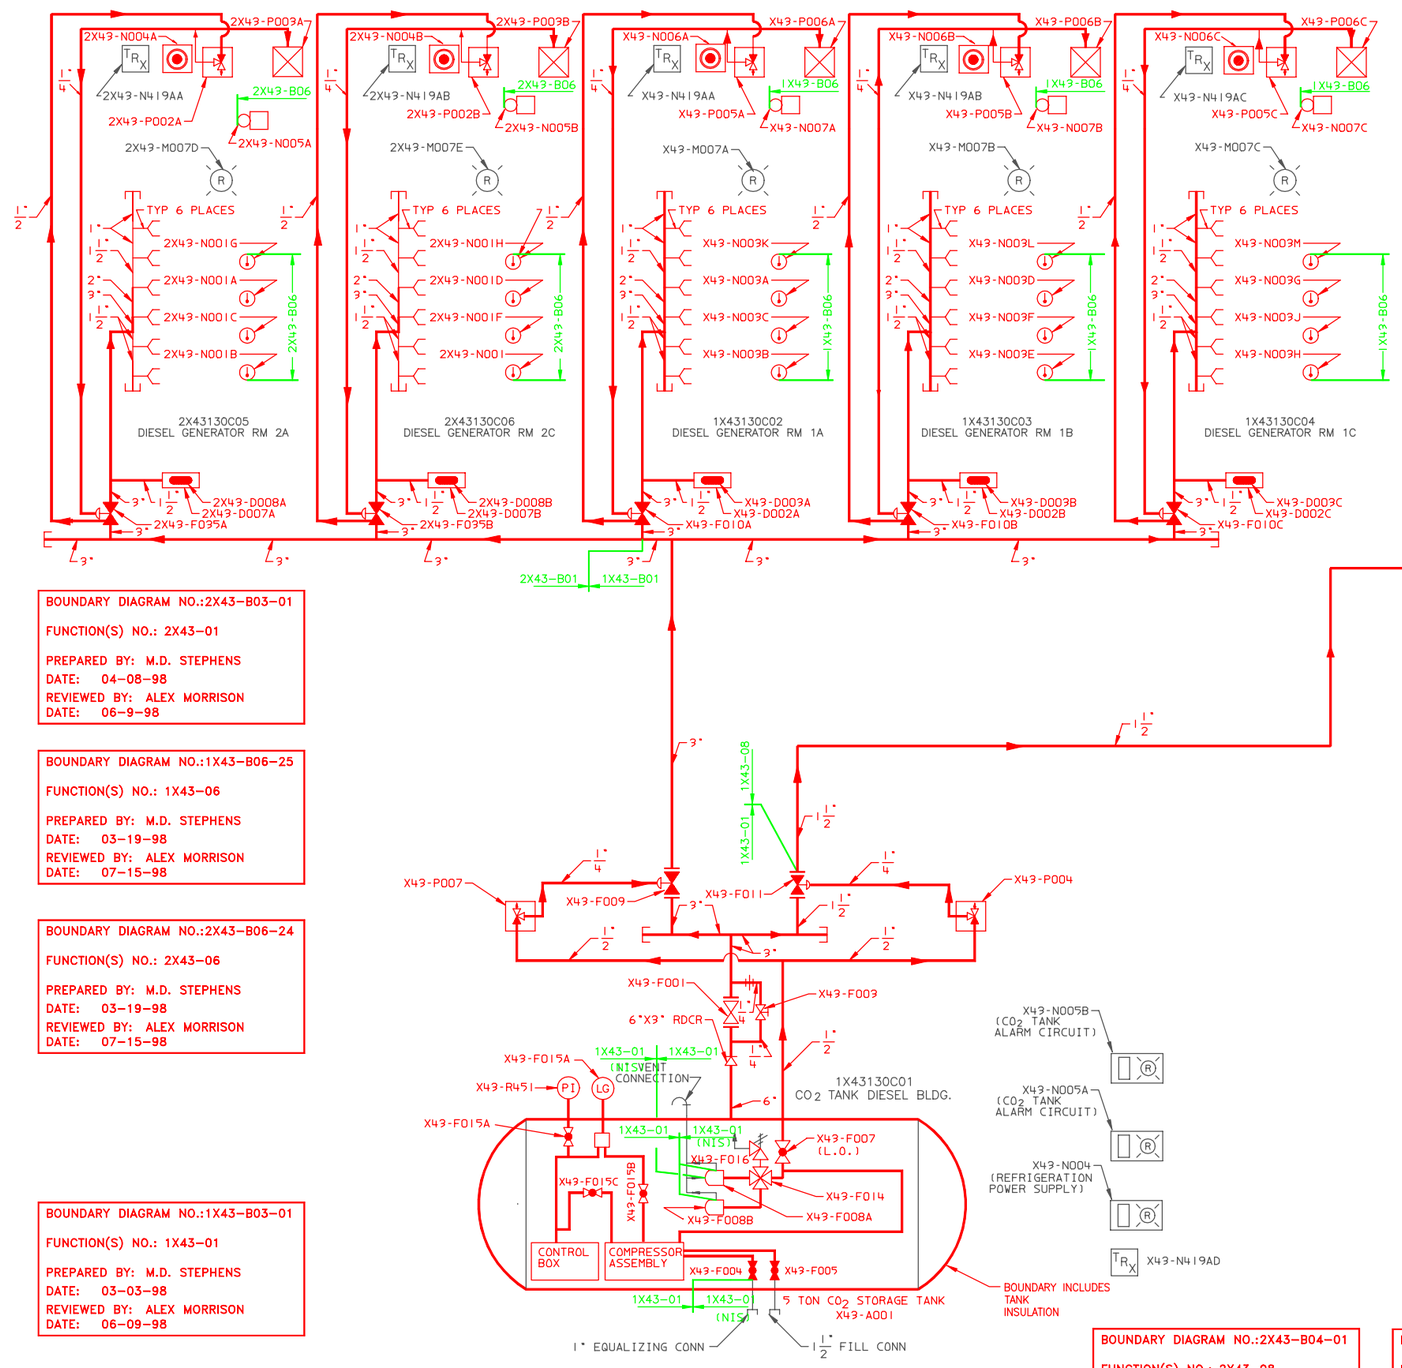

BOUNDARY DIAGRAM NO.:2X43-B03-01

FUNCTION(S) NO.: 2X43-01

PREPARED BY: M.D. STEPHENS
DATE: 04-08-98
REVIEWED BY: ALEX MORRISON
DATE: 06-9-98

BOUNDARY DIAGRAM NO.:1X43-B06-25

FUNCTION(S) NO.: 1X43-06

PREPARED BY: M.D. STEPHENS
DATE: 03-19-98
REVIEWED BY: ALEX MORRISON
DATE: 07-15-98

BOUNDARY DIAGRAM NO.:2X43-B06-24

FUNCTION(S) NO.: 2X43-06

PREPARED BY: M.D. STEPHENS
DATE: 03-19-98
REVIEWED BY: ALEX MORRISON
DATE: 07-15-98

BOUNDARY DIAGRAM NO.:1X43-B03-01

FUNCTION(S) NO.: 1X43-01

PREPARED BY: M.D. STEPHENS
DATE: 03-03-98
REVIEWED BY: ALEX MORRISON
DATE: 06-09-98

BOUNDARY DIAGRAM NO.:2X43-B04-01

FUNCTION(S) NO.: 2X43-08

PREPARED BY: M.D. STEPHENS
DATE: 04-08-98
REVIEWED BY: ALEX MORRISON
DATE: 06-09-98

BOUNDARY DIAGRAM NO.:1X43-B04-01

FUNCTION(S) NO.: 1X43-08

PREPARED BY: M.D. STEPHENS
DATE: 03-04-98
REVIEWED BY: ALEX MORRISON
DATE: 06-09-98

LEGEND:

- AUTOMATIC ACTUATOR
- HOSE REEL
- PRESSURE INDICATOR
- PLAYPIPE ASSEMBLY
- VENT
- REDUCER
- PILOT CABINET
- CONTROL CABINET
- PUSHBUTTON STATION
- BELL
- INDICATING LIGHT
- ODORIZER CYLINDER W/CARTRIDGE
- THERMOSTAT
- WIDE ANGLE NOZZLE
- SAFETY SWITCH
- SAFETY VALVE
- (NC) CARDOX PRESSURE OPERATED GATE VALVE
- OS & Y GATE VALVE
- GATE VALVE
- SOLENOID VALVE (NC)
- 4 WAY MULTIPORT VALVE
- GLOBE VALVE
- PLUG
- CAP
- EXHAUST NOZZLE
- ADDRESSABLE INTERFACE MODULE

REFERENCES:

B-11930	FIRE PROTECTION FCD-1X43130C01
B-11931	FIRE PROTECTION FCD-1X43130C02
B-11932	FIRE PROTECTION FCD-1X43130C03
B-11933	FIRE PROTECTION FCD-1X43130C04
B-11934	FIRE PROTECTION FCD-1X43130C07
B-11935	FIRE PROTECTION FCD-1X43130C08
B-11936	FIRE PROTECTION FCD-1X43130C09
B-24672	FIRE PROTECTION FCD-2X43130C05
B-24673	FIRE PROTECTION FCD-2X43130C06
B-24674	FIRE PROTECTION FCD-2X43130C10
B-24675	FIRE PROTECTION FCD-2X43130C11
B-24676	FIRE PROTECTION FCD-2X43130C12
H-50293	CO_2 HOSE STATIONS-DIESEL GENERATOR BUILDING
SX-11785	CO_2 OPERATING AND SERVICE MANUAL
SX-11788	CO_2 DIAGRAM DIESEL GENERATOR BUILDING SYSTEM

LICENSE RENEWAL DOCUMENT

MPL NO. 1X43, 2X43

ACAD14 HL41509

SOUTHERN COMPANY

LICENSE RENEWAL SCREENING FOR INFORMATION ONLY

EDWIN I. HATCH NUCLEAR PLANT UNIT No.
DIESEL GENERATOR BUILDING
CO2 SYSTEM-P&ID

Revision: A	Date: 12-31-99

APPROVED. ISSUED PER LICENSE RENEWAL BOUNDARY PACKAGES. DRAWING CREATED FROM H-41509, REV. 5; BY ECB

BY	CHK'D	APPR
ECB	MDS	ASK

DRAWN	DESIGNED	LOCATION	DOCUMENT NUMBER	REVISION
ECB	LCF	10-502	HL-41509	A
DATE	SCALE: None			