HL-50048

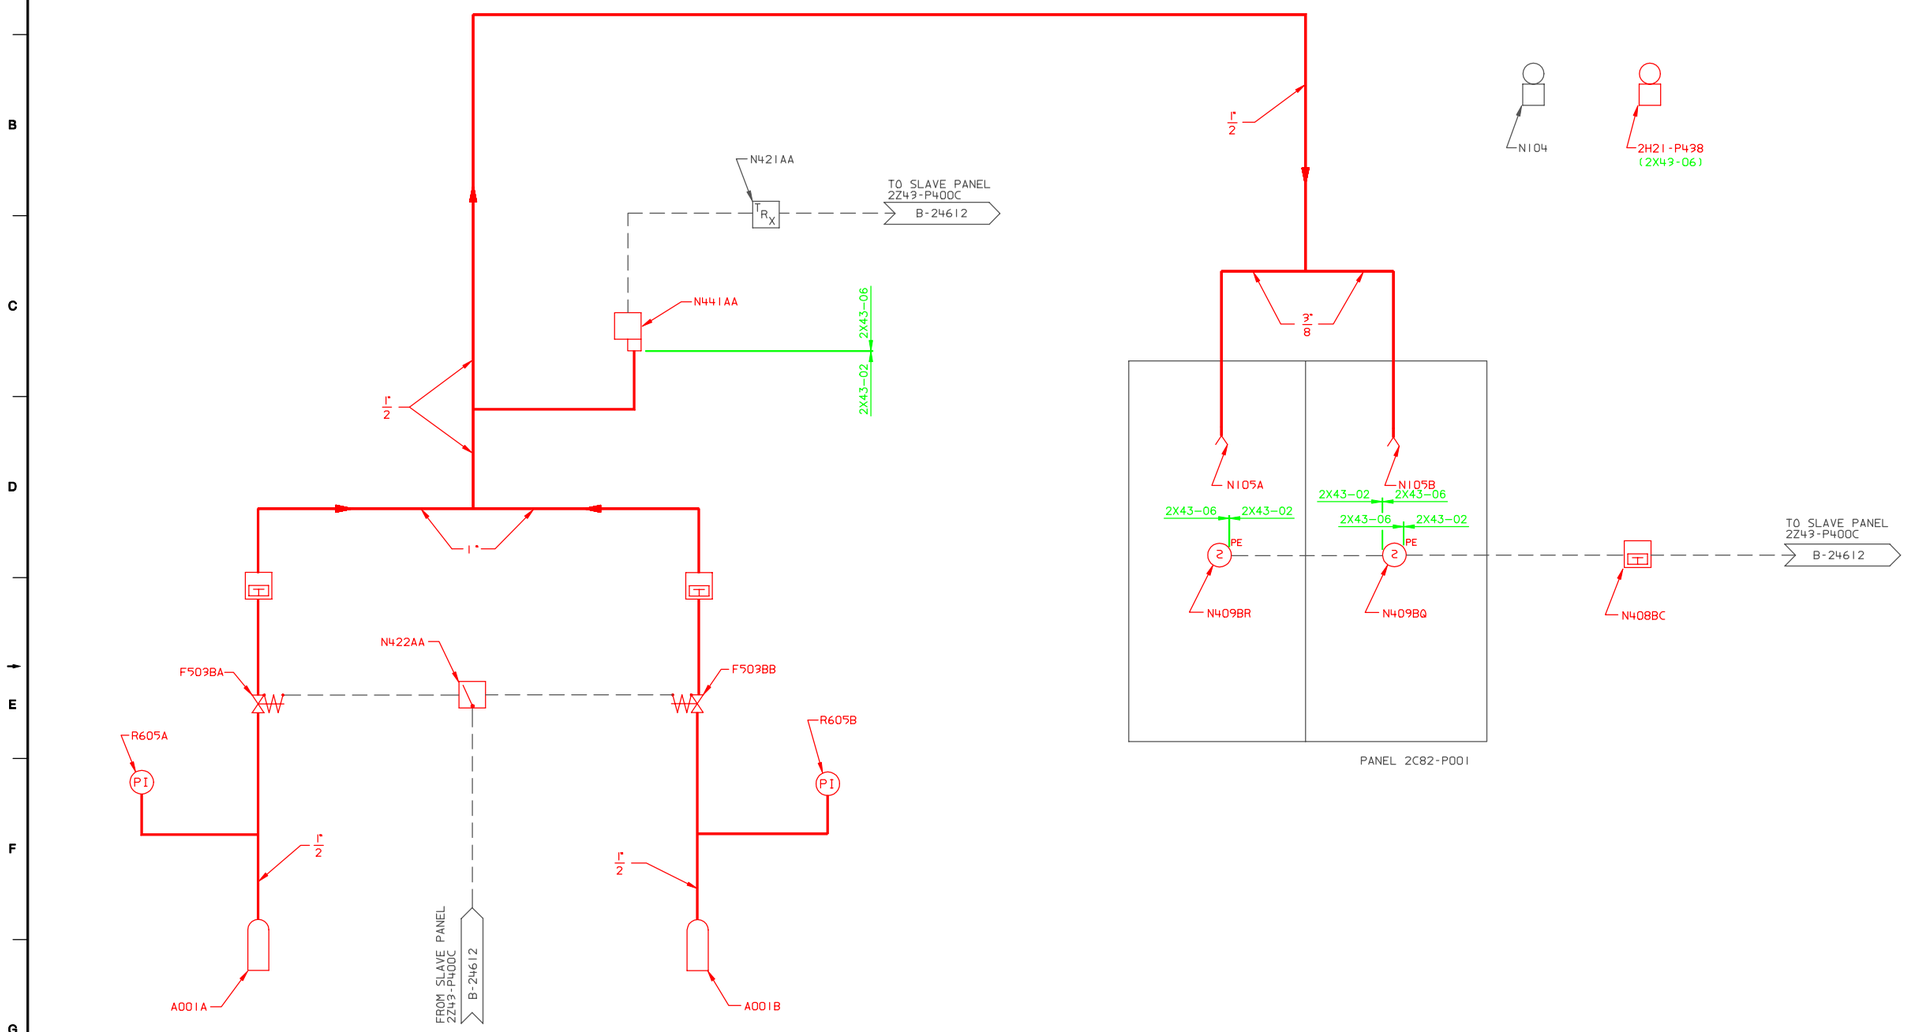

SYSTEM NO. 2T43130H06
2C82-P001 REMOTE SHUTDOWN PANEL
FLOOR EL. 130'-0"

LEGEND:

- PRESSURE SWITCH
- PRESSURE INDICATOR
- SOLENOID VALVE
- PHOTOELECTRIC SMOKE DETECTOR
- HALON NOZZLE
- ADDRESSABLE INTERFACE MODULE
- SELECTOR SWITCH
- ALARM BELL
- MANUAL HALON RELEASE
- HALON BOTTLE

NOTES:

1. ALL MPL NUMBERS ARE PRECEDED BY 2T43 UNLESS OTHERWISE NOTED.

REFERENCES:

A-50369 HANGER DRAWINGS

B-24612 FIRE PROTECTION - FCD - SYSTEM NUMBER 2T43130H06

H-50370 FIRE PROTECTION PIPING - SYSTEM NO. 2T43130H06 - PLAN AND ISOMETRIC OF HALON DISCHARGE LINE

LICENSE RENEWAL DOCUMENT

MPL NO. 2T42

ACAD14 | HL50048

SOUTHERN COMPANY

LICENSE RENEWAL SCREENING FOR INFORMATION ONLY

EDWIN I. HATCH NUCLEAR PLANT UNIT No.2
FIRE PROTECTION – P&ID – HALON
SYSTEM FOR PANEL 2C82-P001

BOUNDARY DIAGRAM NO.:2X43-B06-26

FUNCTION(S) NO.: 2X43-06

PREPARED BY: M D STEPHENS
DATE: 3/19/98
REVIEWED BY: ALEX MORRISON
DATE: 7/15/98

Revision: A | Date: 11-10-99

APPROVED. ISSUED PER LICENSE RENEWAL BOUNDARY PACKAGES. DRAWING CREATED FROM H-50048, REV.2; BY TRM.

BY	CHK'D	APPR'L
TRM	MDS	ASK

DRAWN	DESIGNED	LOCATION	DOCUMENT NUMBER	REVISION
TRM	LCF	10-502	HL-50048	A
DATE	SCALE			
	None			