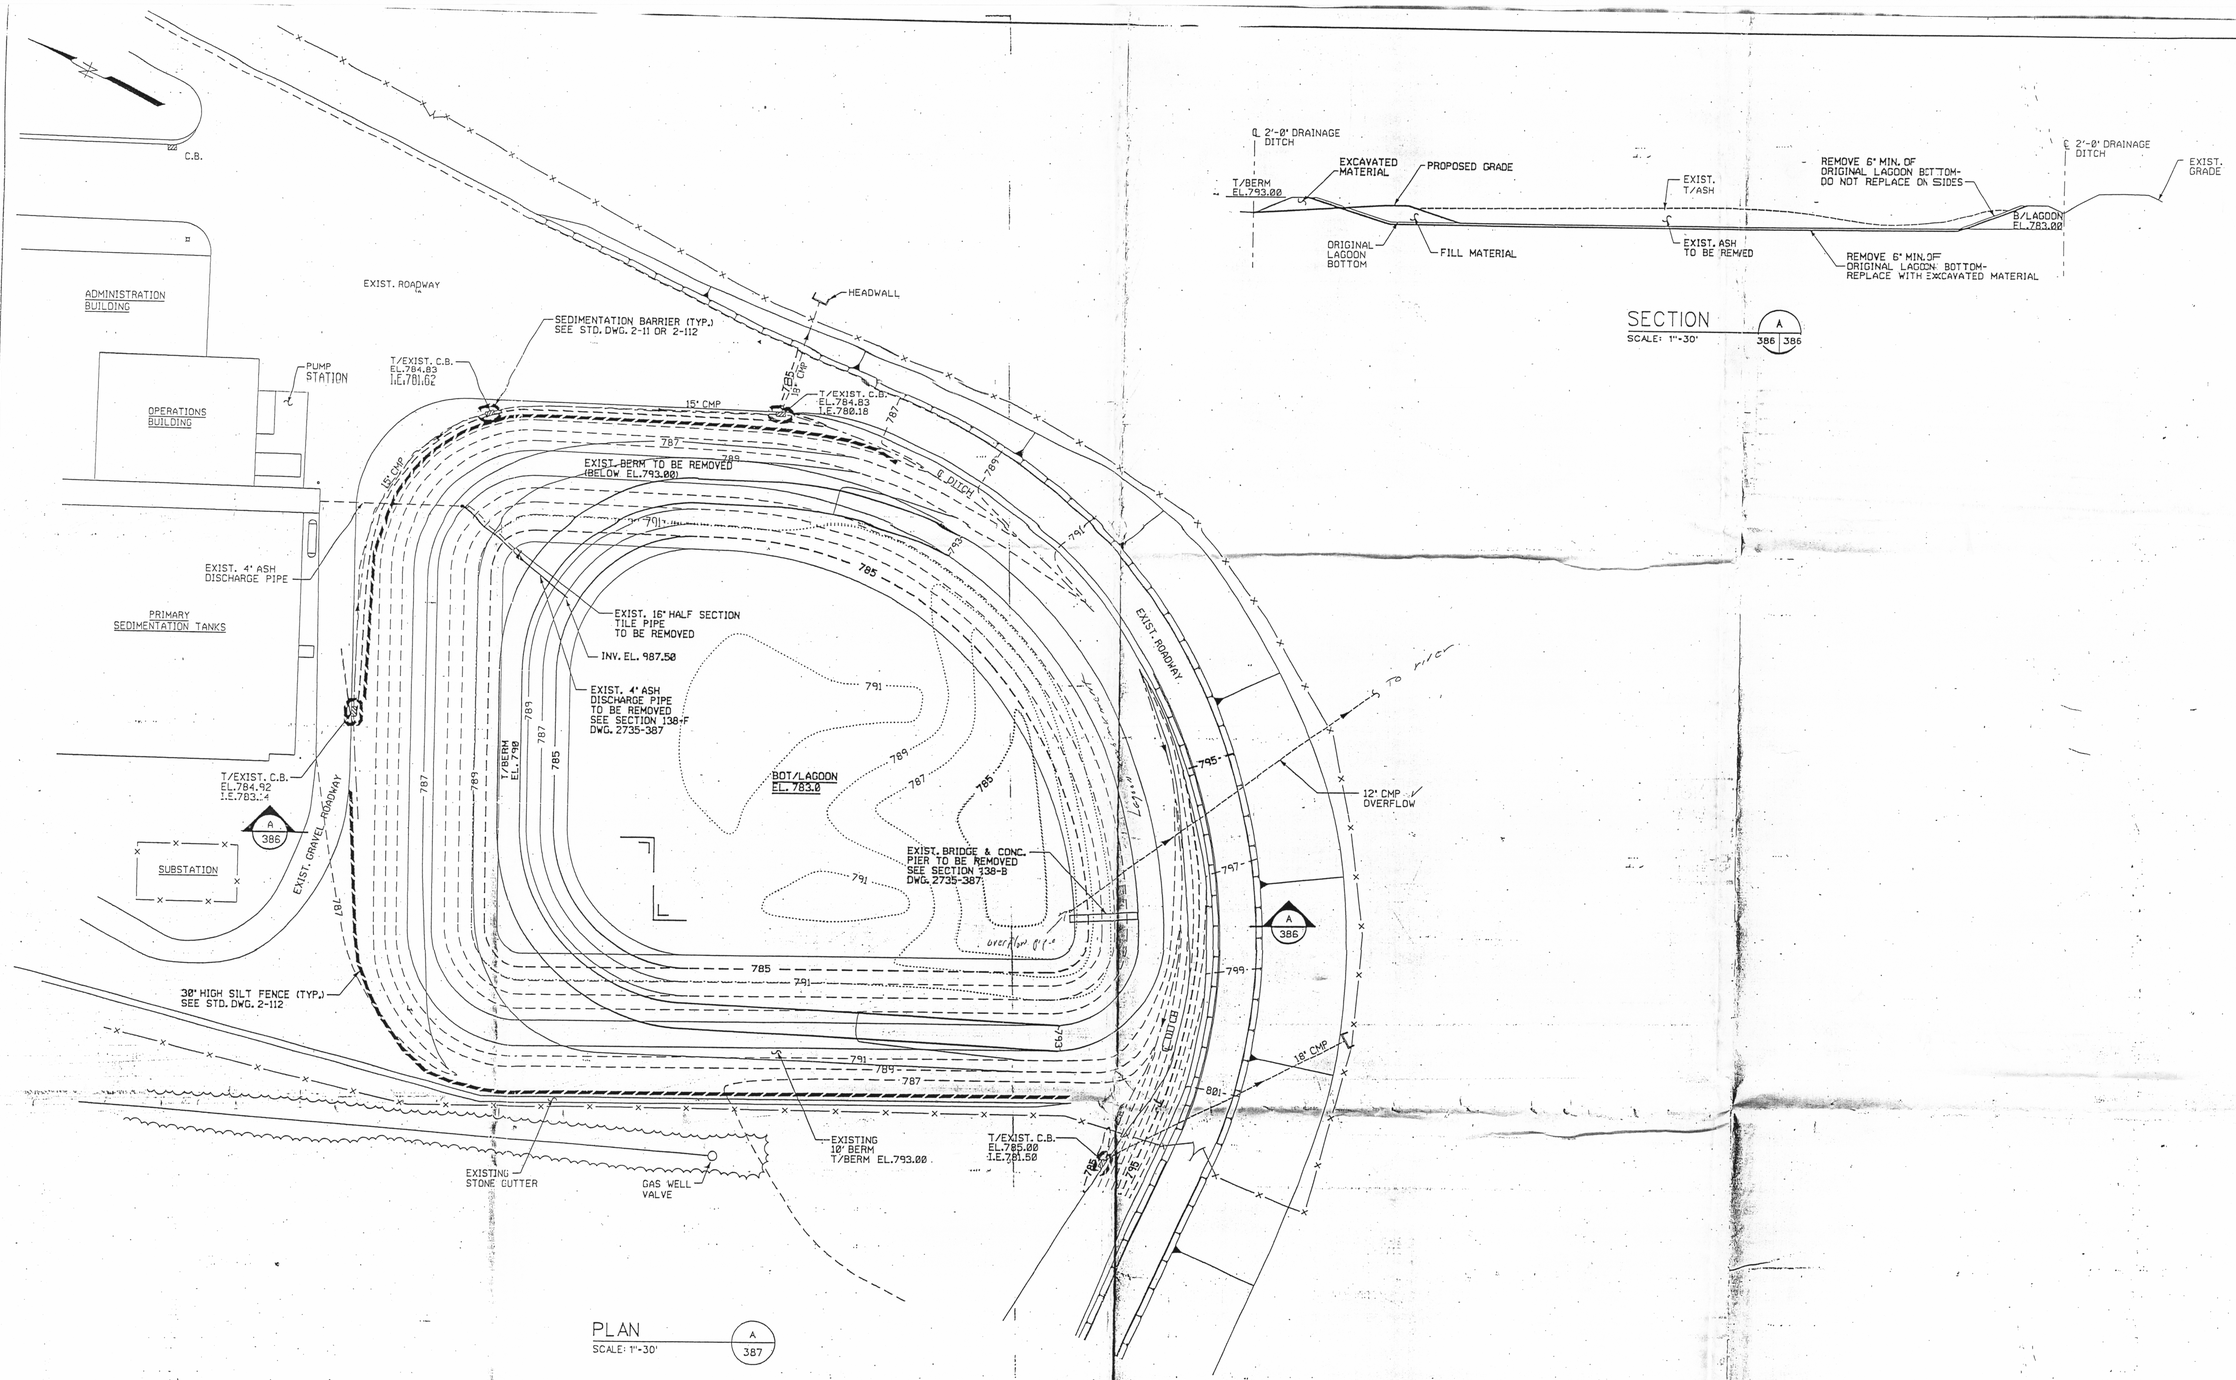

PLAN
SCALE: 1"-30'
A 387

SECTION
SCALE: 1"-30'
A 386 | 386

LEGEND:
- 795 PROPOSED CONTOUR
- 795 EXISTING CONTOUR
- 795 EXISTING TOP OF ASH CONTOUR
- EXISTING FACILITY
- EXISTING FENCE
- EXISTING PIPE
- PROPOSED PIPE

NOTES:
1. ALL EXISTING TOPOGRAPHY TAKEN FROM DESIGN PLANS, PREPARED BY CHESTER ENGINEERS, FOR CONSTRUCTION OF THESE WASTEWATER TREATMENT FACILITIES DATED FEBRUARY, 1971. DWG.NO'S 2735-100 AND 2735-135.
2. TOP OF ASH CONTOURS WITHIN THE ASH LAGOON WERE DEVELOPED FROM FIELD SURVEY INFORMATION BY CHESTER ENGINEERS IN NOVEMBER, 1991.

DRW BY	CADE
CHK BY	
APP BY	
DATE	
SCALE	AS SHOWN

No.	Date	Revision Description	Rev. By
1			
2			
3			
4			
5			
6			
7			
8			

KISKI VALLEY WATER POLLUTION CONTROL AUTHORITY

INCINERATOR ASH LAGOON
GRADING PLAN & SECTION

CHESTER ENVIRONMENTAL

273527\2735-386.SIT
Revision
Sheet of

D1

DATE 17 May 1994 15:39 PGH
CPU REF.