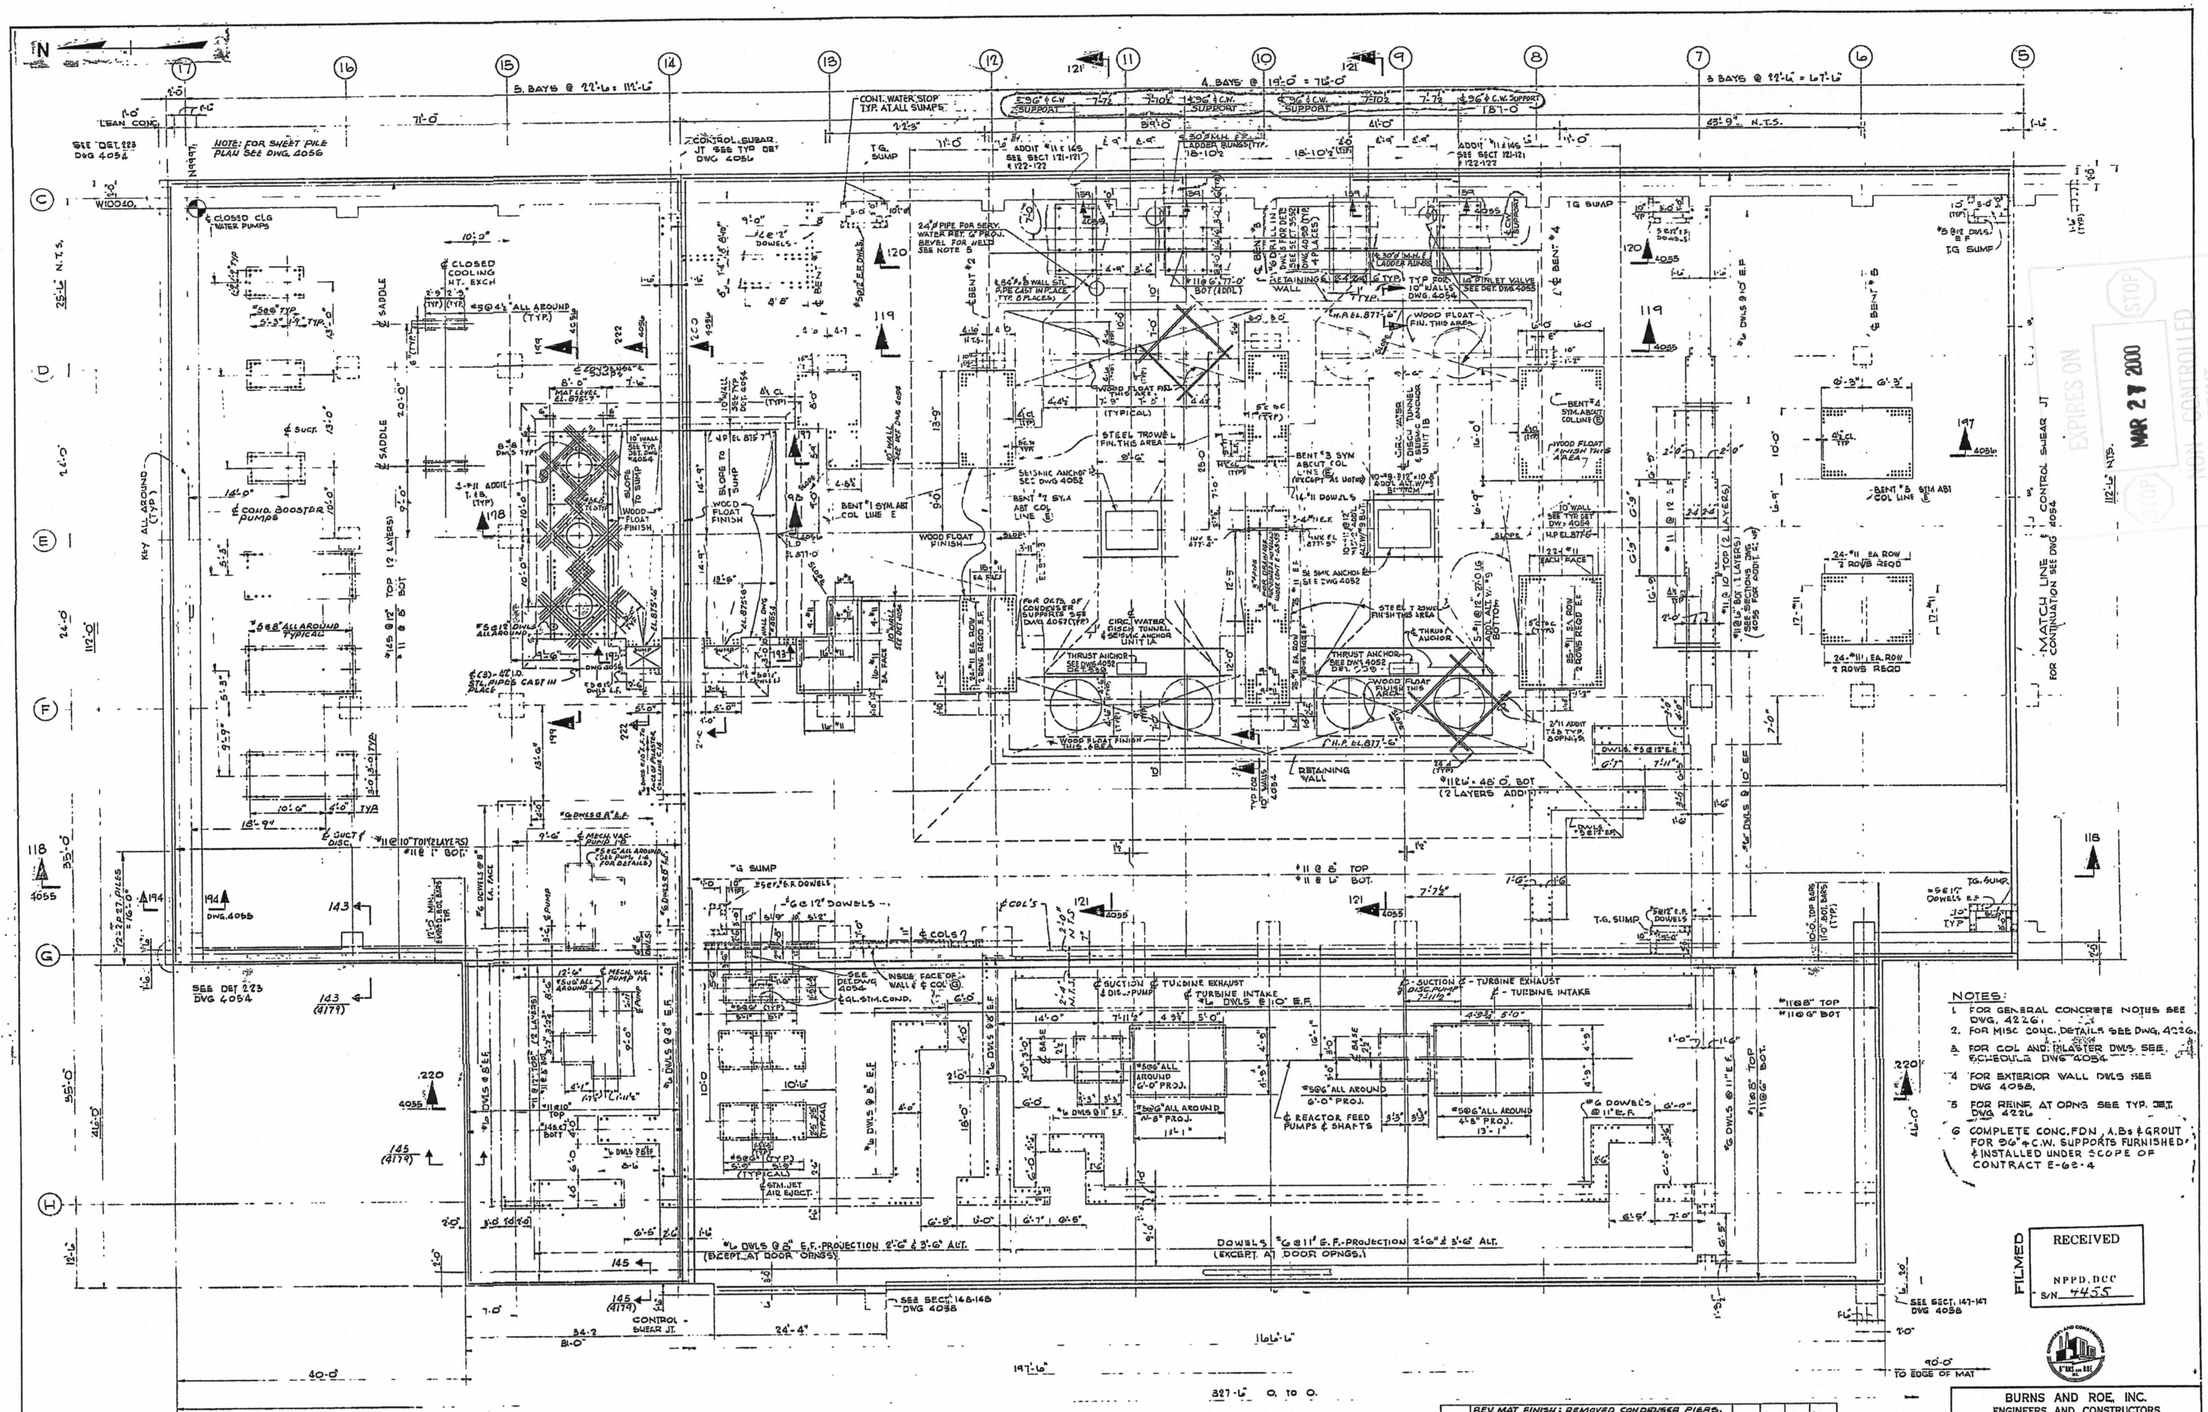

10	REV. MAT FINISH; REMOVED CONDENSER PIERS, ANCHORS & DOWELS; RELOCATED MAT DOWELS, 10" WALL & COL. D-8; CLARIFIED COL. CENTERLINES & COL. F-7; ADDED REFERENCES TO DETAILS.	E.S.	A.N.		12/29/99
9	ADDED "HOLDS"	A.N.	R.C.W.		12/2/99
8	REV. & RELOCATED DWL. LOCAT. ONS, REMOVED "HOLD"	W.Q.	A.N.		11/23/98
7	REVISED WALL ALONG "G" WALL, RELOCATED 10" WALL & TROWEL FINISH	G.A.	W.Q.		10/21/98
6	REVISED DOWELS FOR REACTOR FEED PUMPS, COND. BOOSTER PUMPS, CLOSED COOLING HT. EXCH., REMOVED HOLDS	DEL.	W.Q.		7-24-98
5 (CONT)	REMOVED ALL HOLDS & ADDED HOLDS TO MECH. VAC. PUMPS, CLOSED CLG. HEAT EXCH. & REACTOR FD. PUMPS; REV'D COL. DWGS & E-8, E-12, E-13, E-15, F-16; RELOCATED SUMP IN T-7 & REVISED DIMENSIONS IN VIC. D, 8, 10, 12; ADD. ADDL. DWLS. IN BENTS 2, 3 & 4	A.N. & R.K.	R.C.W.	CFK	
REV.NO.	REVISION	BY	CHK'D	APP.	DATE
5	ADDED: "RBINS" TO TUR. COL. LINES; REV. R/W, B/8 & F/10; CTHRUST ANCHORS & DWGS. DIMENSIONS; RELOCATED WALL COL. LINES; COL. 7-THRU 7-ADD. WALL; DOWELS, COL. LINE "H"; COL. 5 THRU 7; REMOVED DIMENSIONS B-H REV. OF ROUNE & ADDED DIMENSIONS & TRUNK; ADDED DWG. FOR REINF. & REMOVED DIMENSIONS FOR REINF.				

17	[illegible]																
16	ADDED WATER STOPS TO SUMPS	CM	RCW		9/20/96												
15	REV. & ADDED DWLS BETWEEN 13 & 14 AND F & H	T.L.	G.A.		9/14/94												
14	REV. WALL LOCATIONS IN F-7 AREA.	G.A.	CFK		9/13/94												
13	"STEEL TROWEL" REV'D TO "WOOD FLOAT FINISH" E-14 AREA	E.B.	CFK		3/11/94												
12	REVISED "FALL" DOWEL LOCATION CLARIFIED COL. & C.L. LIMITS	G.A.	RCW		11/6/93												
11	REVISED "FALL" DOWEL LOCATION CLARIFIED COL. & C.L. LIMITS	G.A.			11/6/93												
10	ADDED C.W. SUPPORTS & NOTE 6	E.S.B.	J.M.		12/29/99												
9	ADDED "HOLDS"	A.N.	R.C.W.		12/2/99												
8	REV. & RELOCATED DWL. LOCAT. ONS, REMOVED "HOLD"	W.Q.	A.N.		11/23/98												
7	REVISED WALL ALONG "G" WALL, RELOCATED 10" WALL & TROWEL FINISH	G.A.	W.Q.		10/21/98												
6	REVISED DOWELS FOR REACTOR FEED PUMPS, COND. BOOSTER PUMPS, CLOSED COOLING HT. EXCH., REMOVED HOLDS	DEL.	W.Q.		7-24-98												
5 (CONT)	REMOVED ALL HOLDS & ADDED HOLDS TO MECH. VAC. PUMPS, CLOSED CLG. HEAT EXCH. & REACTOR FD. PUMPS; REV'D COL. DWGS & E-8, E-12, E-13, E-15, F-16; RELOCATED SUMP IN T-7 & REVISED DIMENSIONS IN VICS. D, 8, 10, 12; ADD. ADDL. DWLS. IN BENTS 2, 3 & 4	A.N. & R.K.	R.C.W.	CFK													
4	MOVED DOWEL LOCATION; REVISED THICKNESS OF PIPES; DRAWING RELEASED "APP." FOR CONSTRUCTION. FOR REINF. STEEL ONLY; REMOVED DWLS. FOR [illegible]	W.Q.	[illegible]	[illegible]	[illegible]												
3	ADDED SHEET PILING & 3" ø PIPE; RELOCATED DWLS. CLARIFIED MAT SLOPES; REVISED DIMENSIONS AND AREA COL'S TO T/S AT COL. LINE "E"	W.Q.	[illegible]	[illegible]	[illegible]												
2	ADDED COORDINATION NOTE; REVISED AND RELOCATED DWLS; CLARIFIED DIMENSIONS & NOTES	G.A.	[illegible]	[illegible]	[illegible]												
1	[illegible]	[illegible]	[illegible]	[illegible]	[illegible]												
REV. NO.	REVISION	BY	CHK'D	APP.	DATE	REV. NO.	REVISION	BY	CHK'D	APP.	DATE	REV. NO.	REVISION	BY	CHK'D	APP.	DATE

ENG. DES.	ELEC. ENG.	MECH. ENG.	CIVIL ENG.	VAC. & ELE.	REV. NO.
CLEARED BY	[illegible]	[illegible]	[illegible]	[illegible]	3
DATE	[illegible]	[illegible]	[illegible]	[illegible]	2
REV. BY OR DRAFTS	[illegible]	[illegible]	[illegible]	[illegible]	1

BURNS AND ROE, INC.
ENGINEERS AND CONSTRUCTORS
ORADELL, N.J. HEMPSTEAD, N.Y. LOS ANGELES, CALIF.

STRUCTURAL
TURBINE GENERATOR BUILDING
FOUNDATION PLAN SHEET Nº 1

CONSUMERS PUBLIC POWER DISTRICT
COOPER NUCLEAR STATION

DRAWN BY G. [illegible]		SQUARE LEVER	J. HELLUS
TRACED BY [illegible]		DATE	
CHECKED BY W.J.C. [illegible]		SCALE	1/4" = 1'-0"
APPROVED FOR CONSTRUCTION		DATE	8-26-65
FOR CHIEF CIVIL ENGINEER		W.O. 2520	
		DWG. 4055	REV. 18

D-12