N

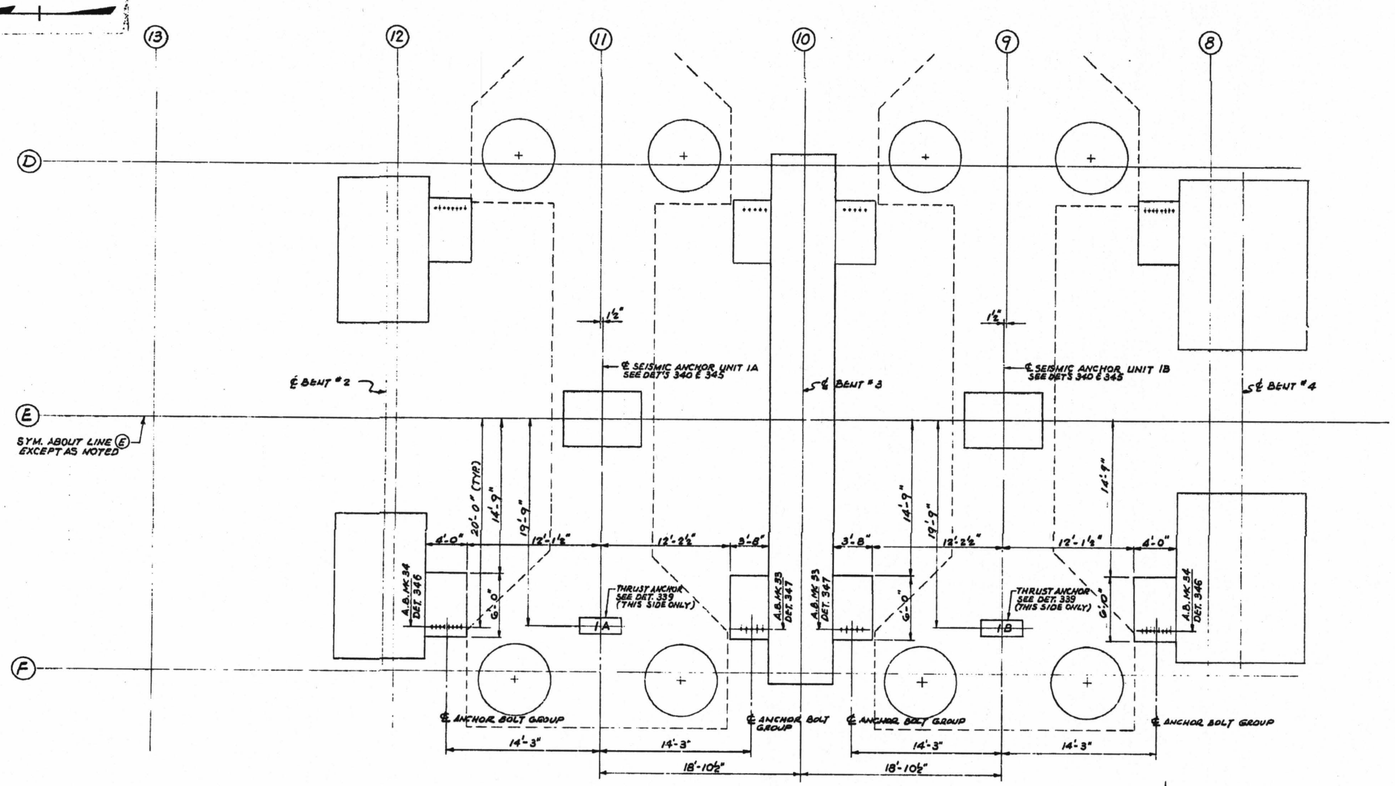

PARTIAL MAT PLAN

SCALE: 3/16"=1'-0"

FOR DETAILS NOT SHOWN SEE DWG 4053

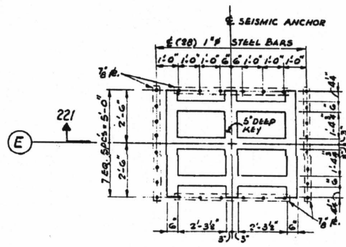

DETAIL 340

SCALE: 3/8"=1'-0"

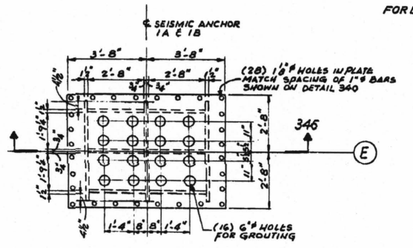

DETAIL 345

SCALE: 3/8"=1'-0"

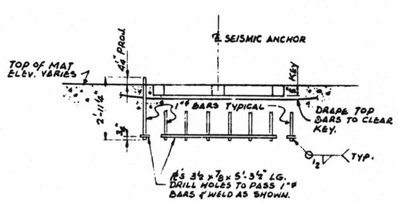

SECTION 221-221

SCALE: 3/8"=1'-0"

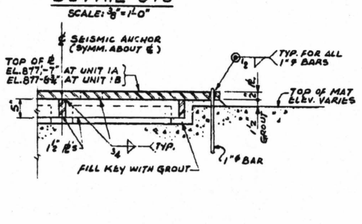

SECTION 346-346

SCALE: 3/8"=1'-0"

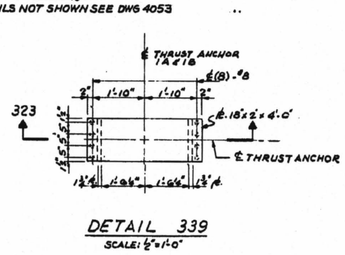

DETAIL 339

SCALE: ½"=1'-0"

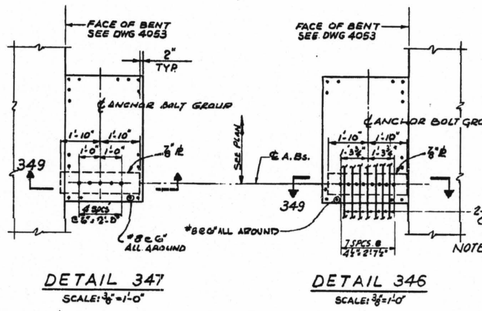

DETAIL 347

SCALE: 3/8"=1'-0"

DETAIL 346

SCALE: 3/8"=1'-0"

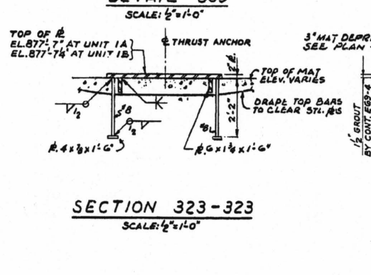

SECTION 323-323

SCALE: ½"=1'-0"

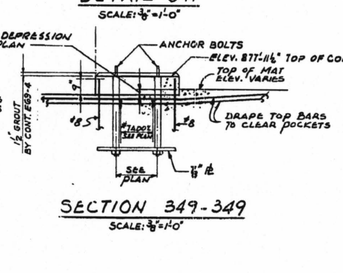

SECTION 349-349

SCALE: 3/8"=1'-0"

NOTES:

1. - FOR GENERAL CONCRETE NOTES SEE DWG 4226.
2. - FOR MISC. CONC. DETAILS SEE DWG 4226.
3. - FOR ANCHOR BOLT SCHEDULE SEE DWG 4074.
4. CONTRACTOR SHALL EXAMINE THIS DWG. FOR ITEMS MARKED AS PART OF CONT. E-66-55 ESSENTIALLY CONCRETE PADS.

NOTE:
1-WORK THIS DWG WITH 4068

EXPIRES ON
MAR 27 2000
NON - CONTROLLED PRINT

FILMED
RECEIVED
N.P.P.D., D.C.C.
S/N 4454

ENG. DES.	ELEC. ENG.	MECH. ENG.	CIVIL ENG.		REV. NO.	REVISION	BY	CHKD.	APP.	DATE	REV. NO.	REVISION	BY	CHKD.	APP.	DATE
CLEARED BY					1	REV. ANCHOR BOLT LOCATION	GA	MQ	CFK	2-7-68	4	ADDED COVERAGE TO SECT. 348 & NOTE NO. 4	J.S.	WQ	CFK	4-3-68
DATE					2	REV. DETAIL 346 & SECTION 349-349	T.L.	RCW		5/6/68	5	ADDED GROUT NOTE TO SECT. 349.	R.J.S.	T.L.	CFK	7-31-68
REV. BY CK. PRINTS					3	REVD SECTION 348-348, PLAN, DET. 346 & 347	HS	RCW		12-31-68						

BURNS AND ROE, INC.
ENGINEERS AND CONSTRUCTORS
ORADELL, N. J. HEMPSTEAD, N. Y. LOS ANGELES, CALIF.

STRUCTURAL
TURBINE GENERATOR BUILDING
FOUNDATION SECTIONS & DETAILS-SHEET No 3

CONSUMERS PUBLIC POWER DISTRICT
COOPER NUCLEAR STATION

DRAWN BY W.Q./E.B. | DESIGN UNDER R.C. WOOD
CHECKED BY T.J.T. | DATE 12-31-68 | SCALE AS NOTED
APPROVED FOR CONSTRUCTION 12/31/68 | W. O. 2520
T.J.T. CHIEF CIVIL ENGINEER | DWG. 4052 | REV. 5

D-13