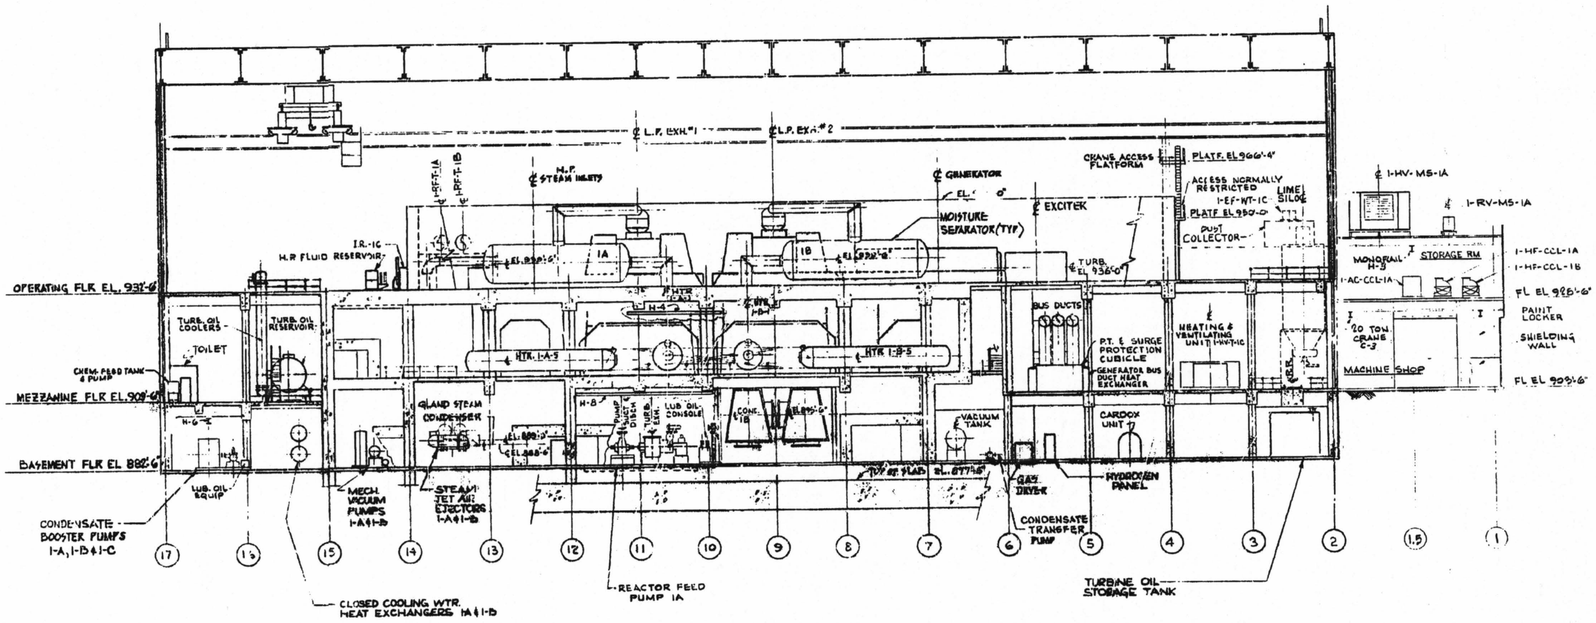

SECTION B-B
SCALE: 1/16" = 1'-0"

EXPIRES ON
STOP MAR 27 2000 STOP
NON - CONTROLLED PRINT

FILMED
FEB 3 1976

RECEIVED
FEB 2 1976
N.R.C. DOC.
50-00364

REV. NO.	REVISION	BY	CHKD	APP	DATE
7	REVISED LEV OF ACCESS PLATFS COL 4, BAFFLE SHIELDS, OUTLINE REACT FEED PUMP 1B, ADDED LO EQUIP TO COND. PUMPS 2, DEL REV FLOOR 3 & BEAMS, DIGG DUCT, ECH TITLE, ADDED WALL EL, DELETED REACT FEED PUMP 1B, CRANE ACCESS PLA TF & COL 18, RAISED MOISTURE SEPARATORS, REVISED WATER BOX OUTLINE ON COND, REV UNIT 1 PIPING OUTLINE, H.R.S. OIL TK OUTLINE, GLAND STEAM COND OUTLINE, COND. BOOSTER PUMP OUTLINE, ADDED SHIELDING WALLS, C&SW, WC TANK & PUMP, REVISED VACUUM EQUIP. ADDED EQUIP & ELEVS, REVISED AREA BETWEEN COL 18 & COL 2.	MJR JCL	JL	AP	11/1/6

REV. NO.	REVISION	BY	CHKD	APP	DATE
1	REVISED STAIRWAY AND MISCELLANEOUS EQUIPMENT	RLJ		AP	2/1/67
2	REVISED HTR ARRGT, COL SPACING ARRGT, SEP. & CR AREAS, SHIELDING WALLS & FLOORS; VC - CONDENSATE BOOSTER PUMPS, BRGS	JL		AP	4/6/67

REV. NO.	REVISION	BY	CHKD	APP	DATE
3	ADDED: H.R FLUID RESERVOIR; REV: CLOSED CLG. WTR. HT. EXCHANGERS FOR HEATER AREA; MOIST. SEPARATORS & PIPING; SHIELDING WALLS; TURB. PEDESTAL & WALL SECTIONS; ROOF & CRANE ARCHES.			AP	9/11/67
4	ADDED: LIR 1-B & 1-C, MCC AT COL 7. DELETED: VENTILATORS (VENT)			AP	10/10/67

REV. NO.	REVISION	BY	CHKD	APP	DATE
4	LADDER AT CRANE, MCC AT COL 4. REVISED: STM JET AIR EJECTORS, VENT UNIT 1-HV-TC, P2 WTR. PIPES RELOCATED, CLOSED CLG. WTR HT EXCHANGERS, BUS DUCTS CHANGED SIZE & ARRANGEMENT OF REACT. FEED PUMP ELEV. REMOVED FROM 19, ADDED DILO (DIST. LUBRICATING OIL) CHANGED SIZE & NUMBER OF MECH VAC PUMPS, CAS 1-B.	SK		AP	4/11/68

REV. NO.	REVISION	BY	CHKD	APP	DATE
5	REMOVED CONDENSATE TRANSFER PUMP	WS		AP	4/11/68
6	CONFORMED REVISION NO. FOR PURPOSE OF CONTRACT AWARD/BID.	JRL	WS	AP	6/14/68
7	DELETED LIR-1D. ADDED CRANE ACCESS PLATFORM.	JRL	WS	AP	7/1/68

	ELEC. ENG.	MECH. ENG.	CIVIL ENG.	
ENG. DES.				
CLEARED BY	7/14/67	[illegible]		
DATE	7/14/67	6/11/67		
REV. BY CIL DRAFTS	A.B. Williams Jr. 10/10/67			

BURNS AND ROE, INC.
ENGINEERS AND CONSTRUCTORS
NEW YORK, N. Y.

GENERAL ARRANGEMENT
TURBINE BUILDING
SECTION "B-B"

CONSUMERS PUBLIC POWER DISTRICT
COOPER NUCLEAR STATION

DRAWN BY	F.J.T.
TRACED BY	WRT & JRL
CHECKED BY	6/10/67
SQUAD LEADER	
DATE	
SCALE	1/16"=1'-0"
APPROVED FOR CONSTRUCTION	
CHIEF MECHANICAL ENGINEER	

W.O. 2520
DWG. 2054 REV 10

D-14