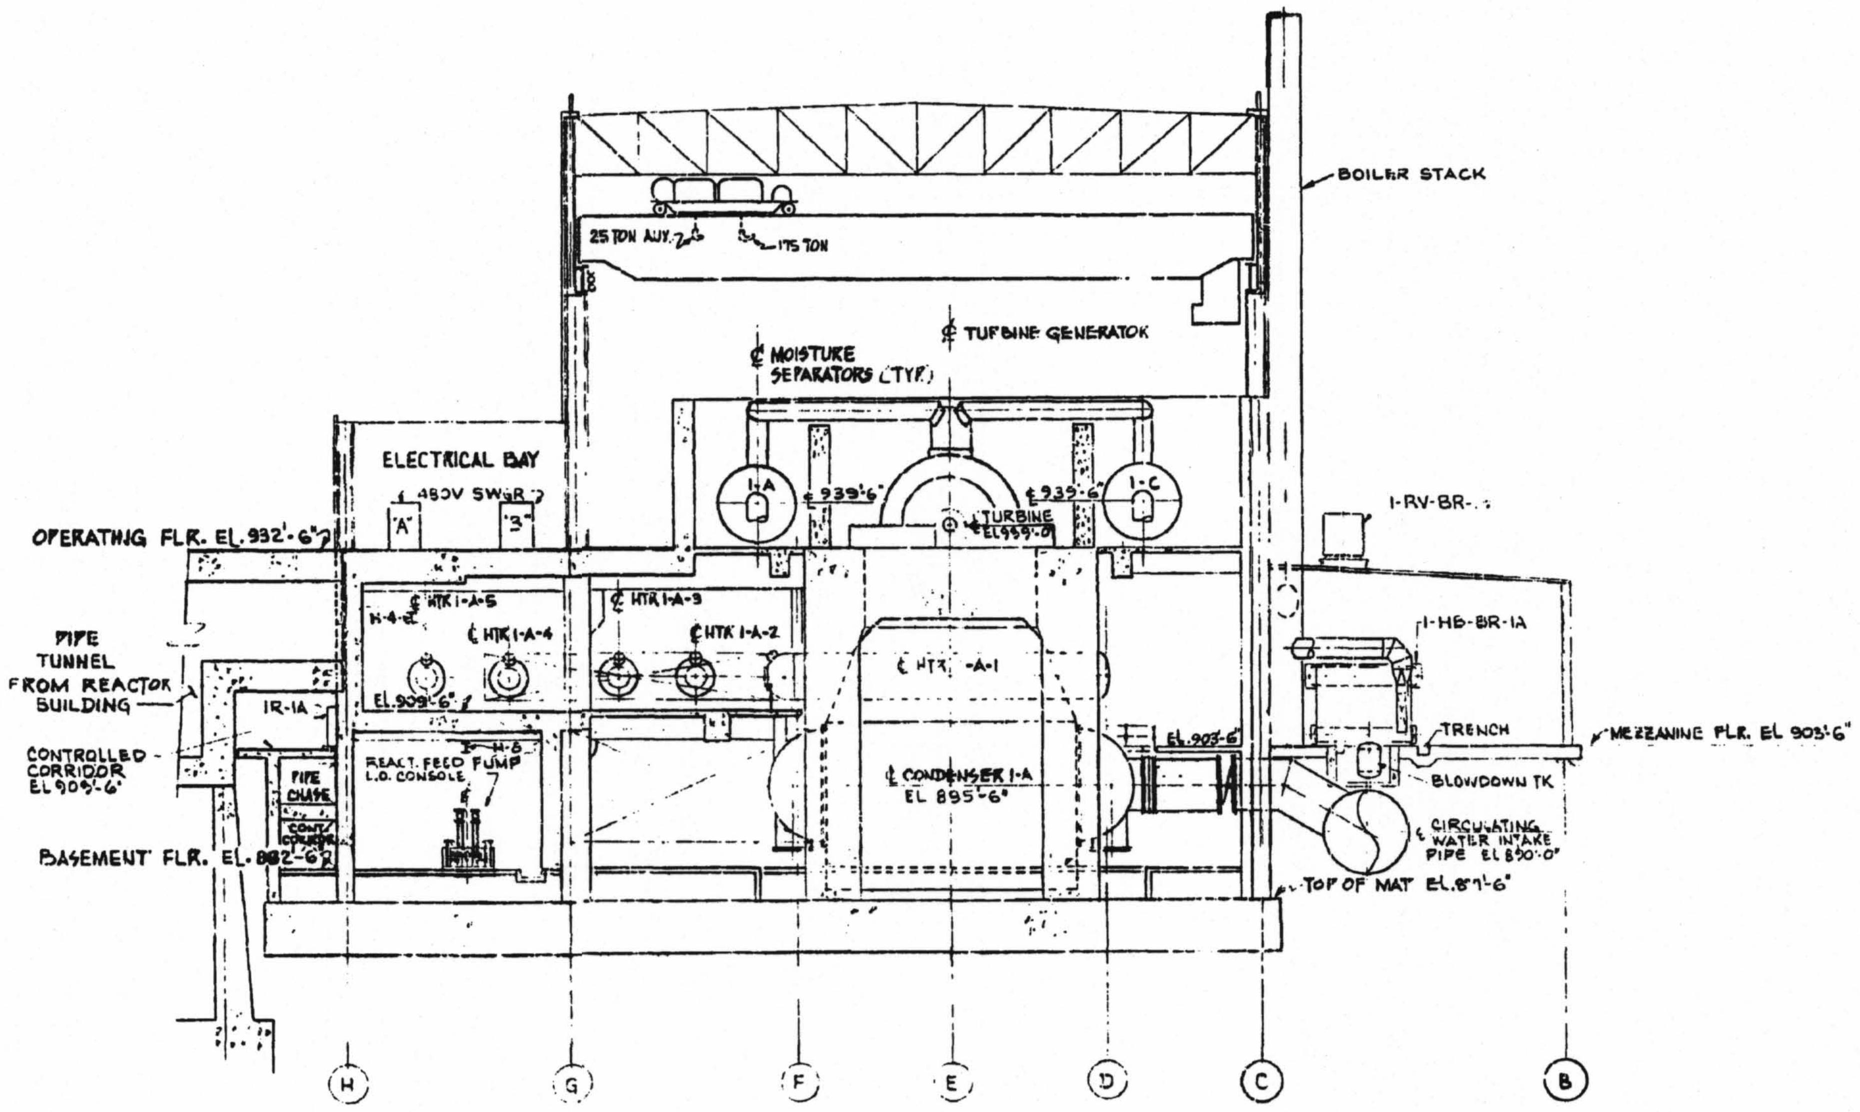

SECTION A-A

SCALE: 1/16" = 1'-0"

EXPIRES ON
STOP
MAR 27 2000
STOP
NON - CONTROLLED PRINT

FILMED
FEB 3 1976

RECEIVED
FEB 2 1976
B.P.P.D., B.C.C.
00.3643

ENG. DES.	ELEC. ENG.	MECH. ENG.	CIVIL ENG.	
CLEARED BY	[illegible]	[illegible]		[illegible]
DATE	11/17/68	9/16/67		7/16/67
REV. BY CH. DRAFTS	[illegible]			10/16/68

REV. NO.	REVISION	BY	CHKD.	APP.	DATE
1	REVISED CIRCULATING WATER TUNNELS AND AUX. EQUIP. AREA, REMOVED PUMP HOUSE.	F.J.D.		[illegible]	9/20/67
2	REVISED HTR ARRGT; CONDENSER ARRGT; [illegible] REMOVED INTAKE TUNNEL; ADDED CIRC. WATER INTAKE PIPE	F.J.R.		[illegible]	1/4/67
3	REVISED: MOIST. SEPARATOR PIPING; SHIELDING WALL THE AREA BETWEEN REACT. BLDG & TURB. BLDG; CRANE ARRGT AND ROOF HEIGHT; COL. SIZES; DIESEL GEN. AREA. REMOVED: MOIST. SEPARATOR DRAIN PUMPS.	F.J.R.		[illegible]	7/1/68
4	REVISED: VENT UNITS, FD WTR HTRS. DELETED: WALKWAY & VERT LADDER TO CRANE. ADDED BOILER STACK. CHANGED SIZE & ARRANGEMENT OF REACT. FEED PUMP ROOM. CHANGED SIZE OF CONTROL CORRIDOR AT EL. 903'-6".	SK		[illegible]	7/1/68
5	REVISED OUTLINE OF ELECTRICAL BAY. DELETED TURBINE ENCLOSURE.	JRL		[illegible]	[illegible]
6	REVISED: BOILER STACK, VENT UNIT 1-HV-T-B, REACTOR FEED PUMP L.O. CONSOLE, SHIELD WALL, FLOOR AND BEAMS GENERALLY. RELOCATED MOISTURE SEPARATOR & CONDENSER. ADDED: ROOF VENT, 1-RV-BR-1A & 1-RV-DG-1A	SK WJR	JRL	[illegible]	[illegible]
7	ADDED SHIELDING WALLS AT TURB-GEN. REMOVED DIESEL GENERATORS & 1-HV-T-B.	A.S.	[illegible]	MNK	[illegible]
8	DELETED 1-RV-DG-1A. INDICATED 1-RV-BR-1B IN PLACE OF 1A, C.W. INTAKE PIPE, TURBINE & ELEV. ADDED IR-1A, TRENCH & BLOWDOWN TK.	WJR	HFS	MNK	3/21/70
9	ADDED: MONORAILS H-4 AND H-8.	A.G.	A.N.	MNK	1/24/74

BURNS AND ROE. INC.
ENGINEERS AND CONSTRUCTORS
NEW YORK, N. Y.

GENERAL ARRANGEMENT
TURBINE BUILDING
SECTION "A-A"

CONSUMERS PUBLIC POWER DISTRICT
COOPER NUCLEAR STATION

DRAWN BY F.J.D.	SQUAD LEADER [illegible]
TRACED BY	
CHECKED BY HRT & JRL	DATE 6/30/67 · SCALE 1/16" = 1'-0"
APPROVED FOR CONSTRUCTION [signature] 7-5-67 CHIEF MECHANICAL ENGINEER	W.O. 2520
	DWG. 2053 · REV. 9

D-15