FOR INFORMATION ONLY

PID- 1-RC-D20841

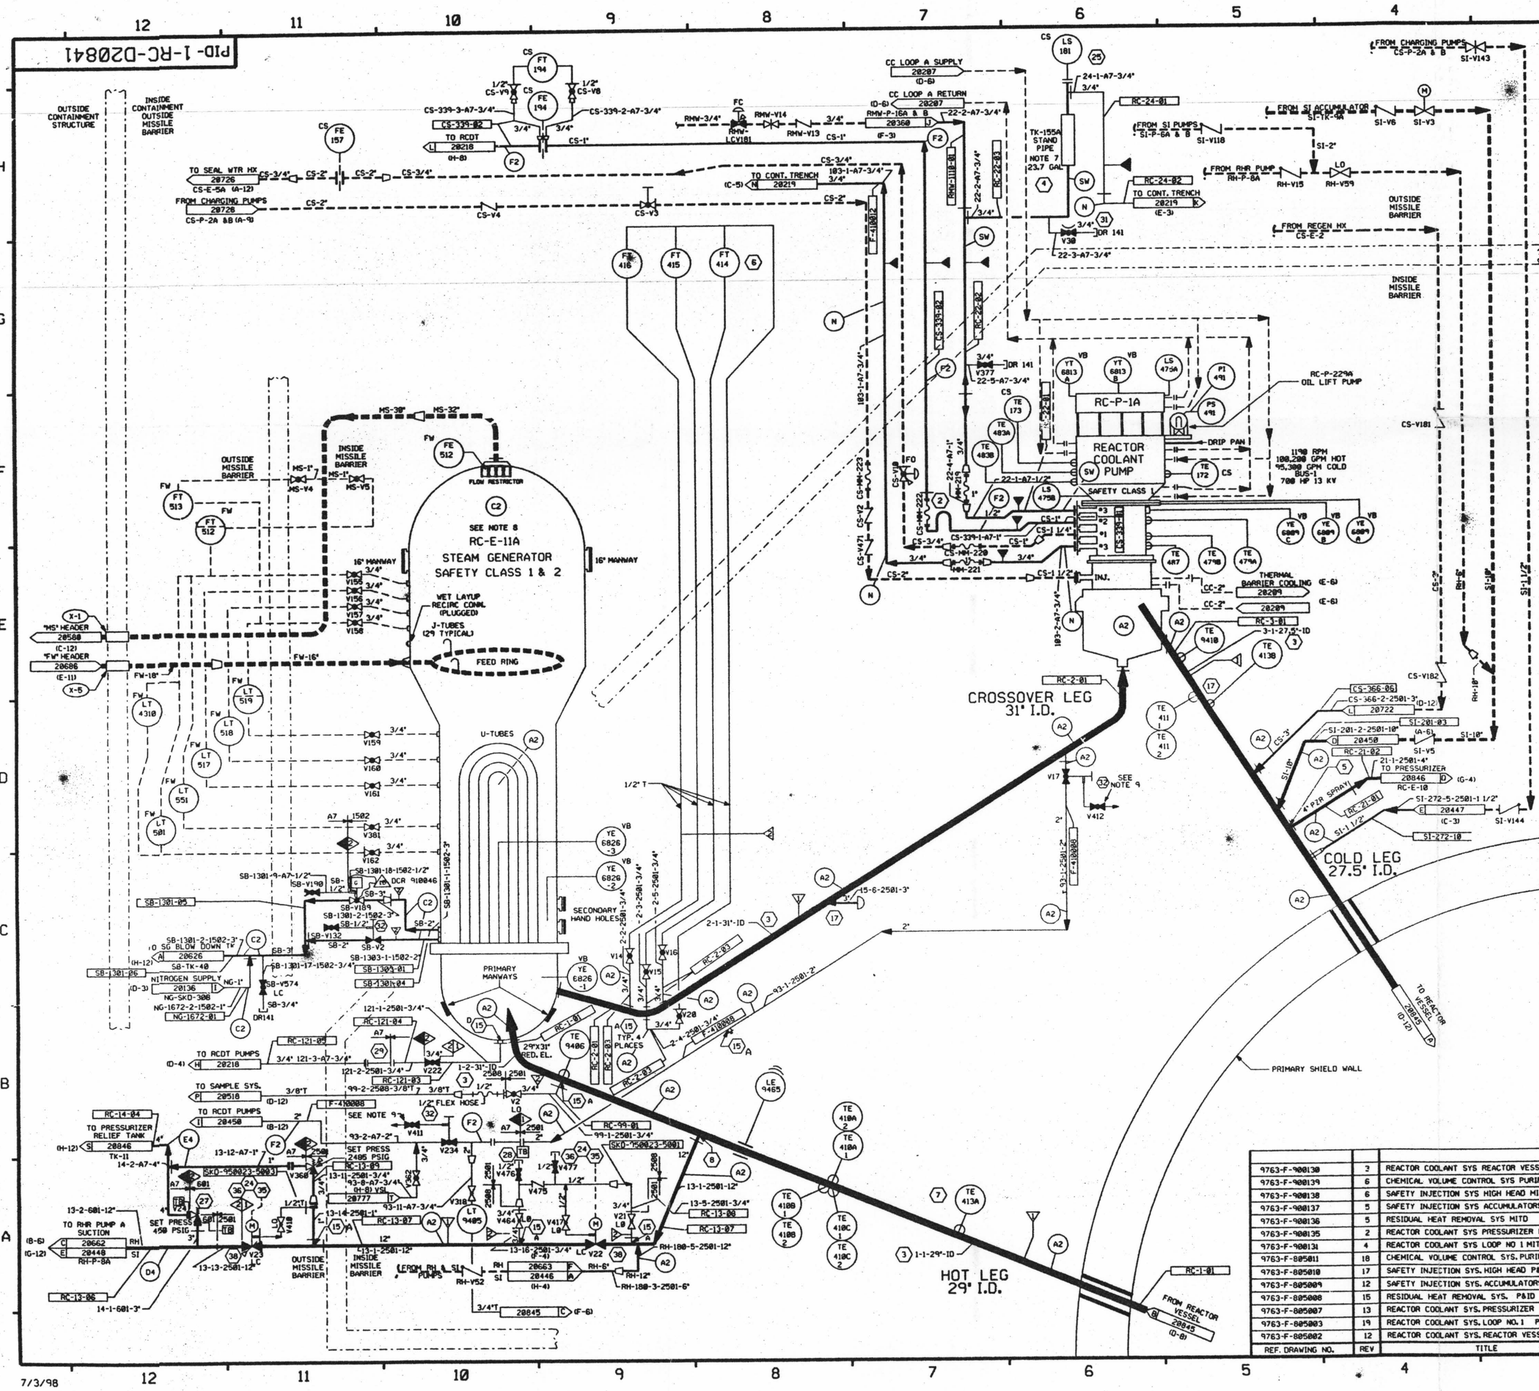

FOR P&ID REFERENCE DRAWINGS, SYMBOLS AND ABBREVIATIONS REFER TO DRAWINGS P&ID - LEGEND 1 AND P&ID - LEGEND 2

LEGEND

		DESIGN PRESSURE	TEST PRESSURE	MIN. TEST TEMP° F	TEST MEDIUM
N	NO TEST REQUIRED				
	TEST BOUNDARY				
TB	TEMPORARY TEST BOUNDRY				
A1	INTEGRITY TEST	2735 PSIG	3419/3624 PSIG	100	DM WATER
A2	INTEGRITY TEST	2485 PSIG	3106/3292 PSIG	100	DM WATER
C2	INTEGRITY TEST	1185 PSIG	1481/1570 PSIG	100	DM WATER
D4	INTEGRITY TEST	600 PSIG	750/795 PSIG	35	DM WATER
E4	INTEGRITY TEST (IS)	150 PSIG	225/245 PSIG	35	DM WATER
E4	INTEGRITY TEST (IS)	200 PSIG	300/318 PSIG	35	DM WATER
F1	INTEGRITY TEST	150 PSIG	187.5/199 PSIG	35	WATER
F2	INTEGRITY TEST (IS)	100 PSIG	150/178 PSIG	35	WATER
P6	INTEGRITY TEST (IS)	10 PSIG	15/18 PSIG	35	AIR/WT
SW	STANDING WATER				
IS	INITIAL SERVICE		N.O.P.		

NOTES:
A. VENTS & DRAINS WITH CAPS/BLIND FLANGES ETC. (ASME CL. 2 & 3/ANS) SHALL BE TESTED TO THE LAST ISOLATION VALVE.
B. THE TEMPERATURE OF BOTH VESSEL AND WATER MUST BE ABOUT THE SAME AND AT LEAST 120 F, BUT LESS THAN 150 F SEE STEAM GENERATOR MANUAL FP-95134 FOR ADDITIONAL HYDROTEST REQUIREMENT.

NOTES:
1. ⬡ INDICATES GENERAL NOTE NUMBER - REFER TO DRAWING 20848 FOR GENERAL NOTES.
2. WORK THIS DRAWING WITH DRAWINGS 20848 AND 20842 THROUGH 20846 AND 20848.
3. ALL LINES, EQUIPMENT, COMPONENTS, AND INSTRUMENTATION HAVE SYSTEM PREFIX RC UNLESS OTHERWISE NOTED.
4. VENT, DRAIN & TEST CONN. CODE BREAKS ARE AT THE DOWNSTREAM END OF THE OUTER ISOLATION VALVE PER 1-NHY-805111, UNLESS NOTED OTHERWISE.
5. △ - INDICATES REVISION LEVEL.
6. CLEANLINESS CLASS "B".
7. SYSTEM DESCRITION NUMBER IS NAH/NCH 281
8. DELETED
9. VALVE STEM LEAK-OFF ISOLATION VALVES V411 & V412 ARE TO BE MAINTAINED CLOSED. VALVE STEM LEAK-OFF TO BE CONSIDERED INOPERABLE.

PORTIONS OF THIS DRAWING ARE
NUCLEAR SAFETY RELATED

REF. DRAWING NO.	REV	TITLE
9763-F-900130	3	REACTOR COOLANT SYS REACTOR VESSEL MITD
9763-F-900139	6	CHEMICAL VOLUME CONTROL SYS PURIF MITD
9763-F-900138	6	SAFETY INJECTION SYS HIGH HEAD MITD
9763-F-900137	5	SAFETY INJECTION SYS ACCUMULATORS MITD
9763-F-900136	5	RESIDUAL HEAT REMOVAL SYS MITD
9763-F-900135	2	REACTOR COOLANT SYS PRESSURIZER MITD
9763-F-900134	4	REACTOR COOLANT SYS LOOP NO 1 MITD
9763-F-805011	18	CHEMICAL VOLUME CONTROL SYS. PURIFICATION P&ID
9763-F-805010	17	SAFETY INJECTION SYS. HIGH HEAD P&ID
9763-F-805009	12	SAFETY INJECTION SYS. ACCUMULATORS P&ID
9763-F-805008	15	RESIDUAL HEAT REMOVAL SYS. P&ID
9763-F-805007	13	REACTOR COOLANT SYS. PRESSURIZER P&ID
9763-F-805003	19	REACTOR COOLANT SYS. LOOP NO.1 P&ID
9763-F-805002	12	REACTOR COOLANT SYS. REACTOR VESSEL P&ID

REV	DATE	DSGN	DRWN	CHKD	CDE	SES	DESCRIPTION
15	7-3-98	DWS	—	MR	7/6/98	DTM	INCORP DCR 910046 DCN#08
14	6/3/97	MPW	—	DWS	MRB	JPS	INCORP MMOD 97-567 DCN 88
13	11-27-95	BCS	—	RRC	MPW	DMG	INCORP DCR 95-23 CA-11
12	11-11-95	BCL	—	MPW	MRB	RRB	INCORP DCR 95-23 CA-8,83
11	7-22-94	BCL	—	DWS	MPW	JEY	INCORP DCR 94-14 CA-8
10	11-3-93	DWS	—	BCL	MRB	ES	INCORP DCR 900083 CA#8
9	4-14-92	MRB	DWS	DWS	BCL	JEY	INCORP. MMOD 91-515 CA8
8	9/5/91	GPM	JM	FCB	MRF	IW	INCORP. DCR 86-239 CA8 REVISED LINE NUMBERS
7	8/23/91	GPM	FCB	JM	MRB	WFZ	INCORP. DCR 89-51 CA#6 REVISED LINE NO'S & ISO DWG NO'S DELETE NOTE 8 & "J" SYMBOL DESIGNATION
6	12/29/89	MRB	FB/JM	APL	WCL	WFD	INCORP. DCR 87-136 CA-03 & MMOD 89-599 CA8
5	10/1-/88	MRB	RMC	GPM	APL	RRC	INCORP. NCR 86-68 REV 1 ADDED VALVE LEAKOFF SYMBOL TO CLARIFY CLASS BREAK FOR SB-V69 & V2 PER LIE & L. P & ID ORDERED. REVISED LEGEND NOTE A
4	10/30/87	GPM	RMC	BCL	DWS	PAG	REV'D PIPING PER ERECTION PUNCHLIST NCR 86-68 ADDED NOTE 9 & SYMBOL FOR VALVE. DELETED NOTES TO GEN NOTES 8& 9 REV'D TECH. NOTES TO GEN NOTES 8& 9 V913-F-400088 & V913-F-400089 ADDED V411 & V412 & DELETED V411 & V412 PER 1-NHY-805111 ADDED DETAIL LETTER DESIGNATION FOR FLOW RESTRICTOR ON V234 DESIGNATION FOR TEST WRES. DELETED DUPLICATED PIPING & SPEC OF 2500# ON FLEX HOSES AND RELOCATED EL. BOUNDARY & NOTES.

North Atlantic Energy Service Corporation

SEABROOK STATION

REACTOR COOLANT SYSTEM
LOOP NO. 1

PID- 1-RC-D20841

7/3/98

D-52