FOR INFORMATION ONLY

PID- 1-RC-D20842

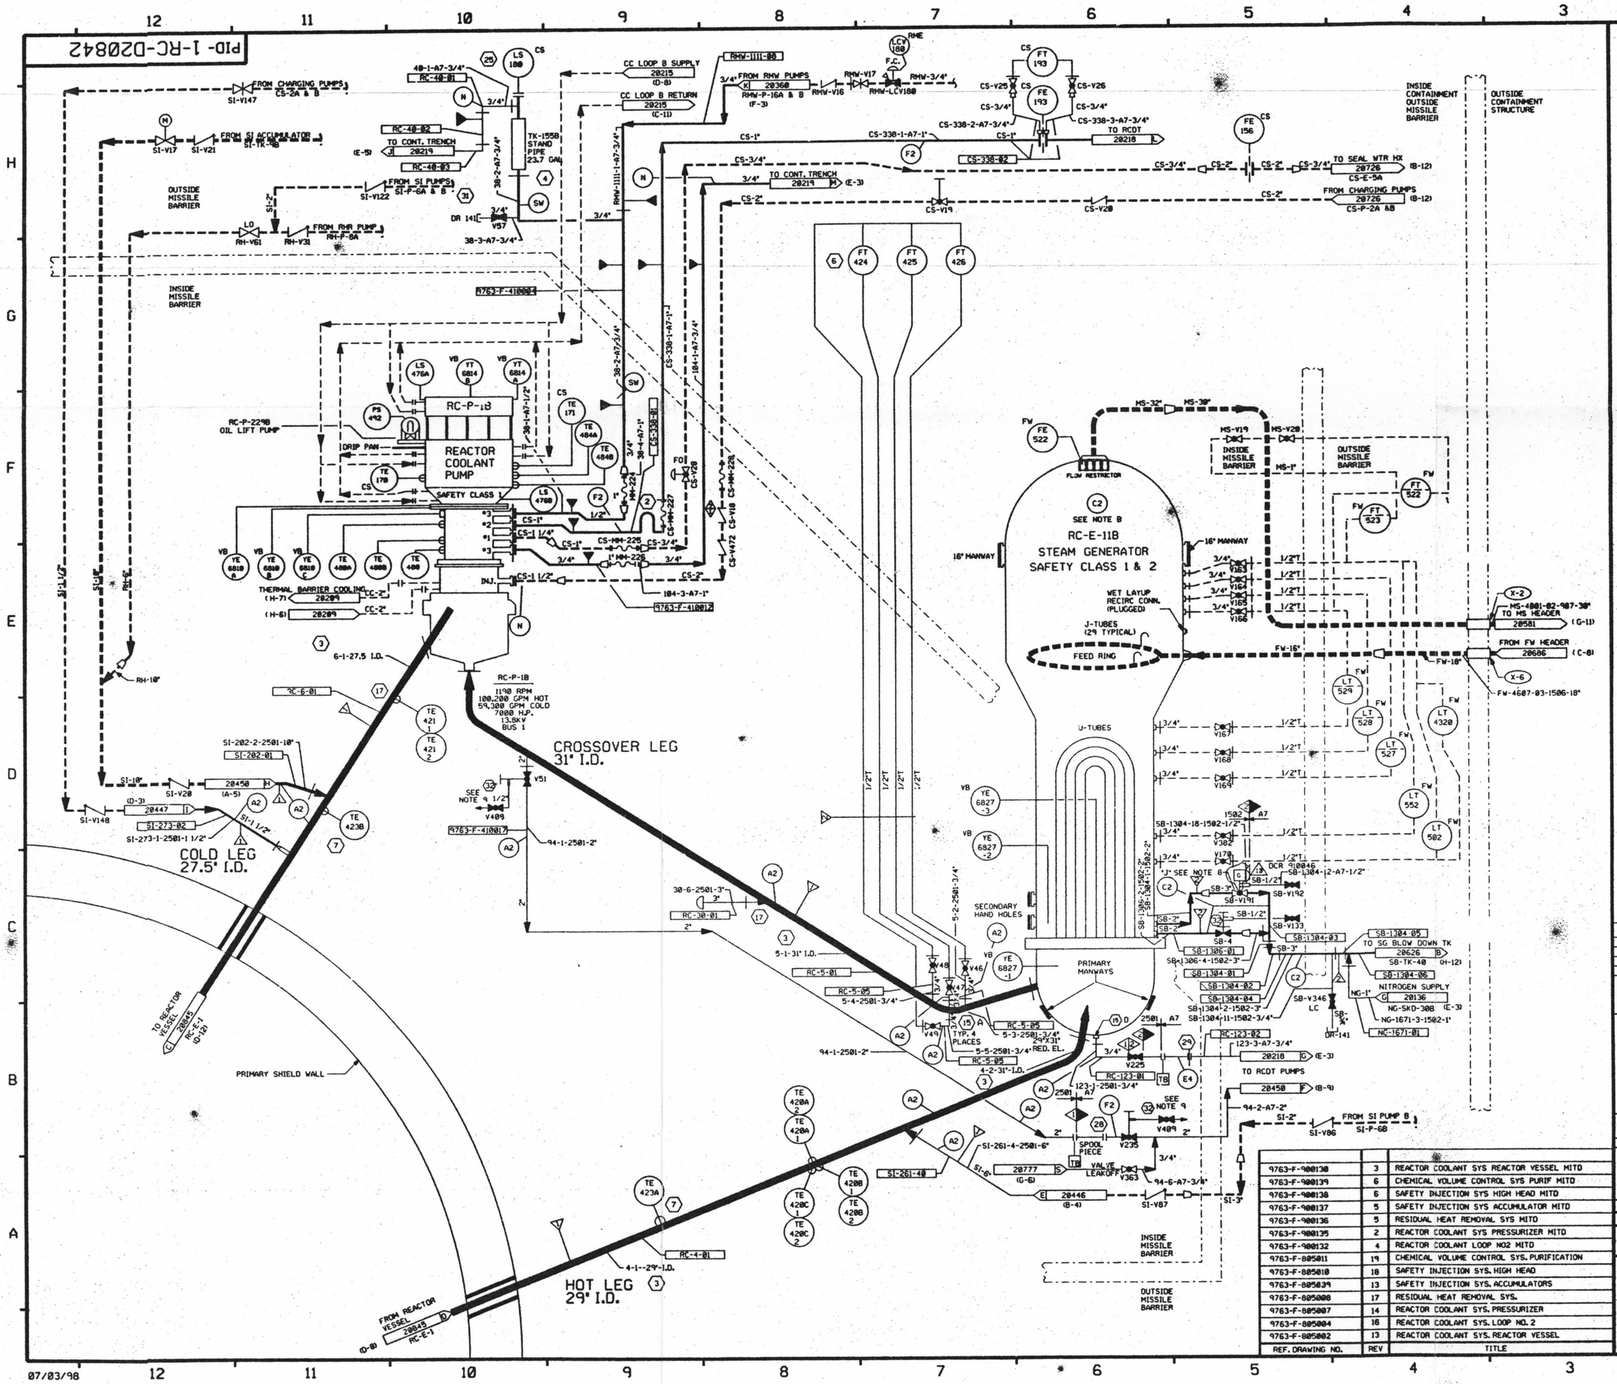

FOR P&ID REFERENCE DRAWINGS, SYMBOLS AND ABBREVIATIONS REFER TO DRAWINGS P&ID - LEGEND 1 AND P&ID - LEGEND 2

LEGEND

		DESIGN PRESSURE	TEST PRESSURE	MIN. TEST TEMP° F	TEST MEDIUM
	TEST BOUNDARY				
TB	TEMPORARY TEST BOUNDARY				
A2	INTEGRITY TEST	2485 PSIG	3106/3292 PSIG	100	DEMINERALIZED WATER
C2	INTEGRITY TEST	1185 PSIG	1481/1570 PSIG	100	DEMINERALIZED WATER
E4	INTEGRITY TEST (IS)	150 PSIG	225/245 PSIG	35	DEMINERALIZED WATER
E4	INTEGRITY TEST (IS)	200 PSIG	300/310 PSIG	35	DEMINERALIZED WATER
F2	INTEGRITY TEST (IS)	100 PSIG	150/170 PSIG	35	WATER
P6	INTEGRITY TEST (IS)	10 PSIG	15/10 PSIG	35	AIR/N2
SW	STANDING WATER				
N	NO TEST REQUIRED				

NOTES:
A. VENTS & DRAINS WITH CAPS/BLIND FLANGES ETC., (ASME CL. 2 & 3, MS) SHALL BE TESTED TO THE LAST ISOLATION VALVE.
B. THE TEMPERATURE OF BOTH VESSEL AND WATER MUST BE ABOUT THE SAME AND AT LEAST 120 F, BUT LESS THAN 150 F. SEE STEAM GENERATOR MANUAL FF 95134 FOR ADDITIONAL HYDROTEST REQUIREMENTS.

NOTES:
1. ⬡ INDICATES GENERAL NOTE NUMBER - REFER TO DRAWING 20848 FOR GENERAL NOTES.
2. WORK THIS DRAWING WITH DRAWINGS 20848, 20841 AND 20843 THROUGH 20846 AND 20848.
3. ALL LINES, EQUIPMENT, COMPONENTS, AND INSTRUMENTATION HAVE SYSTEM PREFIX RC UNLESS OTHERWISE NOTED.
4. VENT, DRAIN & TEST CONN. CODE BREAKS ARE AT THE DOWNSTREAM END OF THE OUTER ISOLATION VALVE PER 1-NHY-005111 UNLESS NOTED OTHERWISE.
5. △ INDICATES REVISION LEVEL.
6. CLEANLINESS CLASS "B" ISB SYSTEM IS CLASS "C".
7. SYSTEM DESCRIPTION NO. IS NAH/NCH 201.
8. THE IDENTIFICATION "J" NEAR A VALVE DENOTES THAT VALVE IS DESIGNATED FOR INSERVICE TESTING.
9. VALVE STEM LEAK-OFF ISOLATION VALVES V408 & V409 ARE TO BE MAINTAINED CLOSED. VALVE STEM LEAK-OFF TO BE CONSIDERED INOPERABLE.

PORTIONS OF THIS DRAWING ARE
NUCLEAR SAFETY RELATED

REF. DRAWING NO.	REV	TITLE
9763-F-900138	3	REACTOR COOLANT SYS REACTOR VESSEL MITD
9763-F-900139	6	CHEMICAL VOLUME CONTROL SYS PURIF MITD
9763-F-900138	6	SAFETY INJECTION SYS HIGH HEAD MITD
9763-F-900137	5	SAFETY INJECTION SYS ACCUMULATOR MITD
9763-F-900136	5	RESIDUAL HEAT REMOVAL SYS MITD
9763-F-900135	2	REACTOR COOLANT SYS PRESSURIZER MITD
9763-F-900132	4	REACTOR COOLANT LOOP NO2 MITD
9763-F-805011	19	CHEMICAL VOLUME CONTROL SYS. PURIFICATION
9763-F-805010	18	SAFETY INJECTION SYS. HIGH HEAD
9763-F-805009	13	SAFETY INJECTION SYS. ACCUMULATORS
9763-F-805008	17	RESIDUAL HEAT REMOVAL SYS.
9763-F-805007	14	REACTOR COOLANT SYS. PRESSURIZER
9763-F-805004	16	REACTOR COOLANT SYS. LOOP NO. 2
9763-F-805002	13	REACTOR COOLANT SYS. REACTOR VESSEL

REV	DATE	DSGN	DRWN	CHKD	COE	SES	DESCRIPTION
10	7/3/98	DWS	—	—	MR	DWS	INCORP DCR 980846 DCN 02
9	7/22/94	BCL	—	DWS	MPW	JMcC	INCORP DCR 94-14 CA 8
8	11/3/92	DWS	—	BCL	MRB	ES	INCORP DCR 920803 CA 8
7	6/14/92	MRB	DWS	DWS	BCL	JEV	INCORP. MMOD 91-515 CA 8
6	12/29/89	MRB	JM	APL	WCL	WFD	INCORP. MMOD 89-599 CA
5	10/14/88	MRB	JM	GPM	APL	RRC	INCORP. NCR 88-68 REV 4 REVISED LEGEND NOTE 4 ADDED VALVE LEAK-OFF SYMBOL TO CLARIFY CLASS BREAK FOR SB-V276 & SB-V4 PER UE&C P&ID 805004.
4	12/15/87	GPM	RMC	DWS	BCL	PAG	REV'D PIPING PER EXCEPTION 750, NOTES, RENUMBERED NOTES, TRANSFERRED TECH. NOTES TO GENERAL NOTES ON DWG. RC-20848, LEGEND NOTE A PER 9763-F-900098 & ANSI B31.1-1977, SEC. 137.1.2E. ADDED DETAIL - ETTER DESIGNATION FOR FLOW RESTRICTOR, GEN. NOTE NO 5 ALPHA DESIGNATION FOR TEST NOTE, CLASS DESIGNATION, CONT. COORD, DELETED DUPLICATED PIPING & INFO OF ASSOC. SYS'S, FLEX HOSES, REDUNDANT CL BOUNDARY AND NOTES.
3	8/1/87	GPM	MW	DWS	BCL	YWS	DELETED V1742A & B AND WERE 3, ADDED YE6810A, B & C, YT6809A & B PER DRAWING 9763-25-5263A
2	3/30/87	JDM	TAK	CPO	BCL	YWS	INCORP DCR 87-0074
1	10/17/86	PAL	TAK	BCL	VNK	RRC	ADDED 3/4" DIA. TO NOTE 14, ADDED CLASS "B" ISB, CHANGED CLASS "C" TO CLASS "B" ISB, ADDED NOTE 15 TO CLASS "B" ISB, ADDED NOTE 16 FOR NEW VENT & DRAIN, ADDED NOTE 17 FOR NEW TEST CONN., ADDED NOTE 18 FOR NEW VENT & DRAIN, ADDED NOTE 19 FOR NEW TEST CONN., ADDED NOTE 20 FOR NEW VENT & DRAIN, NOTE 14 ADDED TO NOTES B & E
0	6/27/86	TAK	VAK	BCL	JHS	RRC	ISSUED FOR OPERATIONS

North Atlantic Energy Service Corporation

SEABROOK STATION

REACTOR COOLANT SYSTEM LOOP NO. 2

PID- 1-RC-D20842

07/03/98

D-53