FOR INFORMATION ONLY

PID- 1-WLD-D20221

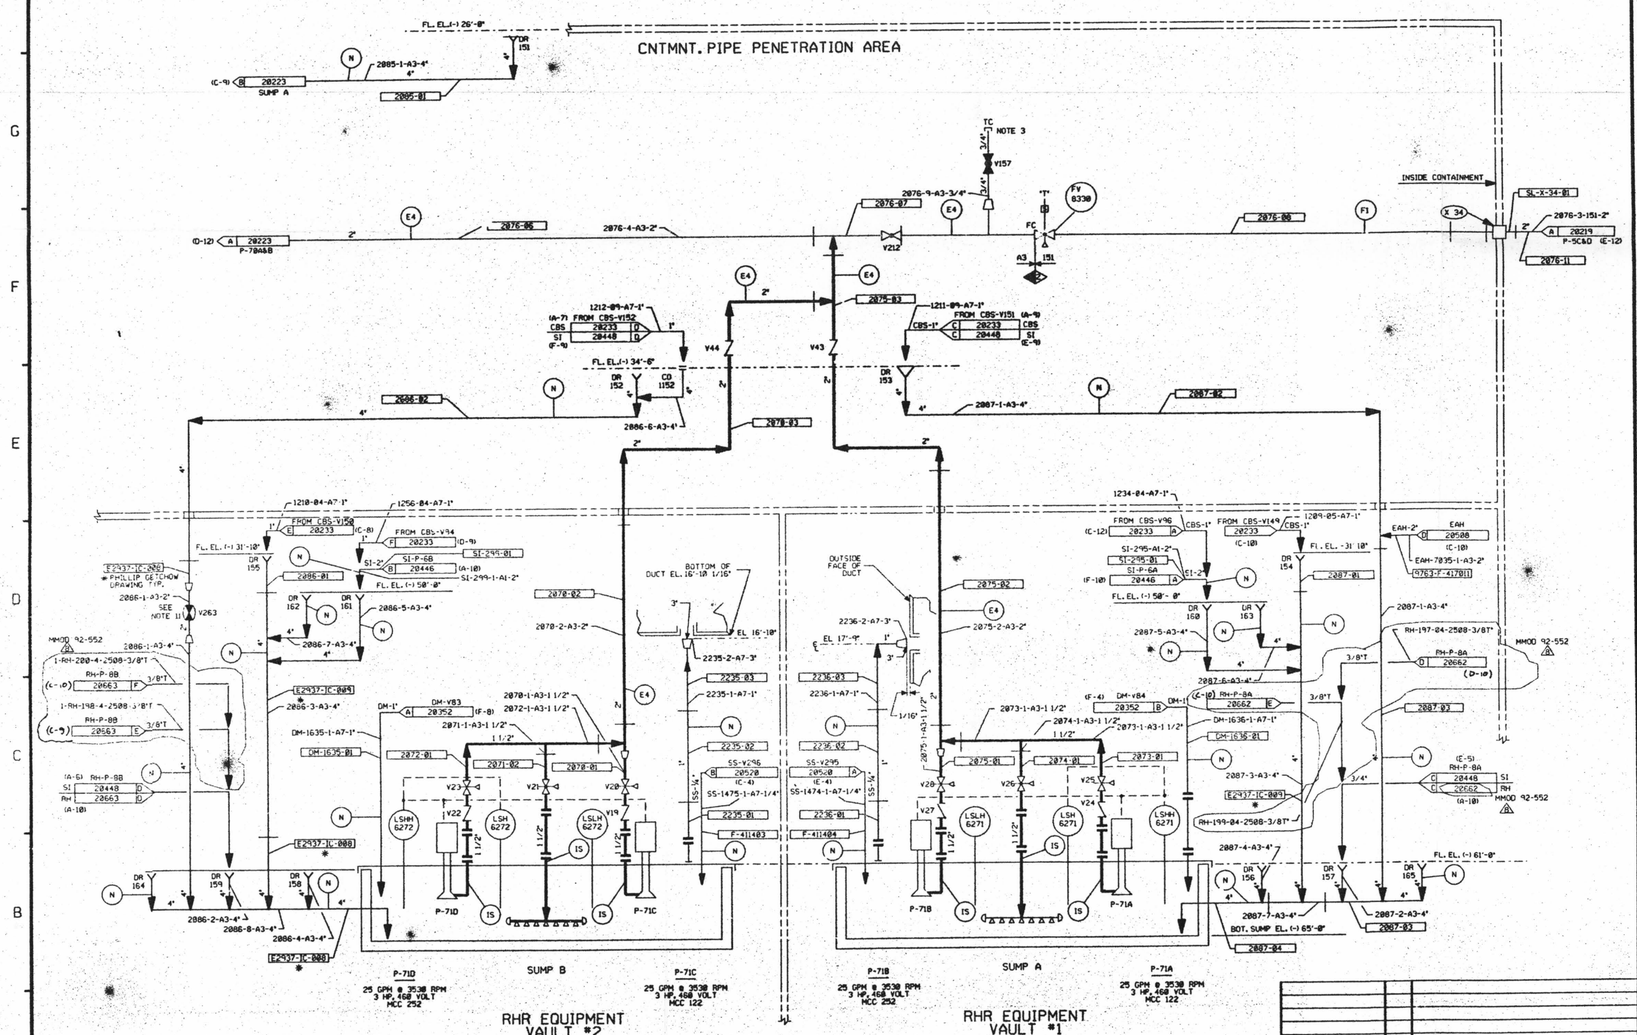

FOR P&ID REFERENCE DRAWINGS, SYMBOLS AND ABBREVIATIONS REFER TO DRAWINGS P&ID - LEGEND 1 AND P&ID - LEGEND 2

LEGEND

		DESIGN PRESSURE	TEST PRESSURE	MIN. TEST TEMP° F	TEST MEDIUM
	TEST BOUNDARY				
E4	INTEGRITY TEST (IS)	150 PSIG	225/245 PSIG	35	DM WATER
F1	INTEGRITY TEST	150 PSIG	187.5/199 PSIG	35	DM WATER
IS	INITIAL SERVICE		N.O.P.		
N	NO TEST REQUIRED				

NOTE:
A. VENTS AND DRAINS WITH CAPS/BLIND FLANGES ETC SHALL BE TESTED TO THE LAST ISOLATION VALVE.

DRAINS ON THIS DRAWING

151	156	161
152	157	162
153	158	163
154	159	164
155	160	165

CLEANOUT ON THIS DRAWING

1152

NOTES:
1. WORK THIS DRAWING WITH DRAWINGS 20216, 20218 THRU 20220, & 20222 THRU 20229.
2. ALL LINES, EQUIPMENT, COMPONENTS, AND INSTRUMENTS HAVE SYSTEM PREFIX WLD UNLESS NOTED OTHERWISE
3. DELETED
4. ALL LINES, EQUIPMENT, COMPONENTS, AND INSTRUMENTS ARE SAFETY CLASS NNS UNLESS NOTED OTHERWISE
5. CLEANLINESS CLASS "C" AND "D".
7. EMBEDDED PORTIONS OF ALL FLOOR DRAIN SYSTEMS SHALL BE TESTED AS PER REQUIREMENTS OF SPEC. 248-44.
8. * - INDICATES SPOOLS PROVIDED BY PHILLIP GETCHOW.
9. △ INDICATES REVISION LEVEL
10. SYSTEM DESCRIPTION IS SD-25
11. V263 IS A SPRING LOADED, SELF-CLOSING VALVE, PROVIDING MELB PROTECTION FROM CROSS-TRAIN FLOODING OF VAULTS.

PORTIONS OF THIS DRAWING ARE

NUCLEAR SAFETY RELATED

REV	DATE	DSGN	DRWN	CHKD	CDE	SES	DESCRIPTION
8	3/23/94	BCL	—	MRB	DJS	[illegible]	INCORP MMOD 92-552 CA-0
7	10/29/90	MRB	FCB	JM	APL	BCL	INCORP MMOD 90-681 CA0 & DEL. NOTE 6
6	11/11/89	MRB	FCB	APL	WCL	GRM	COMPLETE INCORP DCR 87-311 CA16
5	9/6/89	MRB	RMC	APL	BCL	WFD	PARTIAL INCORP. OF DCR 87-311 CA 07
4	4/21/89	MPW	RMC	APL	MRB	GPM	ADDED: LINES FROM DS #20520 SHOWN ON THIS DRAWING PER CHEMISTRY REQUEST AND NOTE 10 LEGEND A. PER ANS: 831.1 1977 SEC 131.1.2E REVISED: CONT. REF. COORD., EAH CONT. & NOTE 4
3	7/10/87	MPW	HIW	PAL	BCL	VWS	INCORP DCR 86-482.
2	11/4/86	MAP	DPO	WRD	BCL	RRC	REV & ADDED REF DWGS. ADDED P&ID LEGEND NOTE. FLG CONN TO SUMPS. DWG COORDS. REMOVED ALFA FROM DWG REF NOTE.
1	9/2/86	MAP	WES	JDM	BCL	RRC	DELETED NOTE 3. INCORP ECA 74/1165678
0	7/2/86	GD	UCLC CADD	BCL	JMS	RRC	ISSUED FOR OPERATIONS

REF. DRAWING NO.	RTV	TITLE
9763-F-900128	4	RHR & FSB FLR & EQUIP SYSTEM SH 2 MITD
9763-F-804958	5	RHR FLR & EQUIP DRNS & FUELS TO BLDG SUMP-P&ID

North Atlantic Energy Service Corporation

SEABROOK STATION

WASTE PROCESSING LIQUID DRAINS
RHR
EQUIPMENT VAULTS #1 & #2

PID- 1-WLD-D20221

3/23/94

D-78