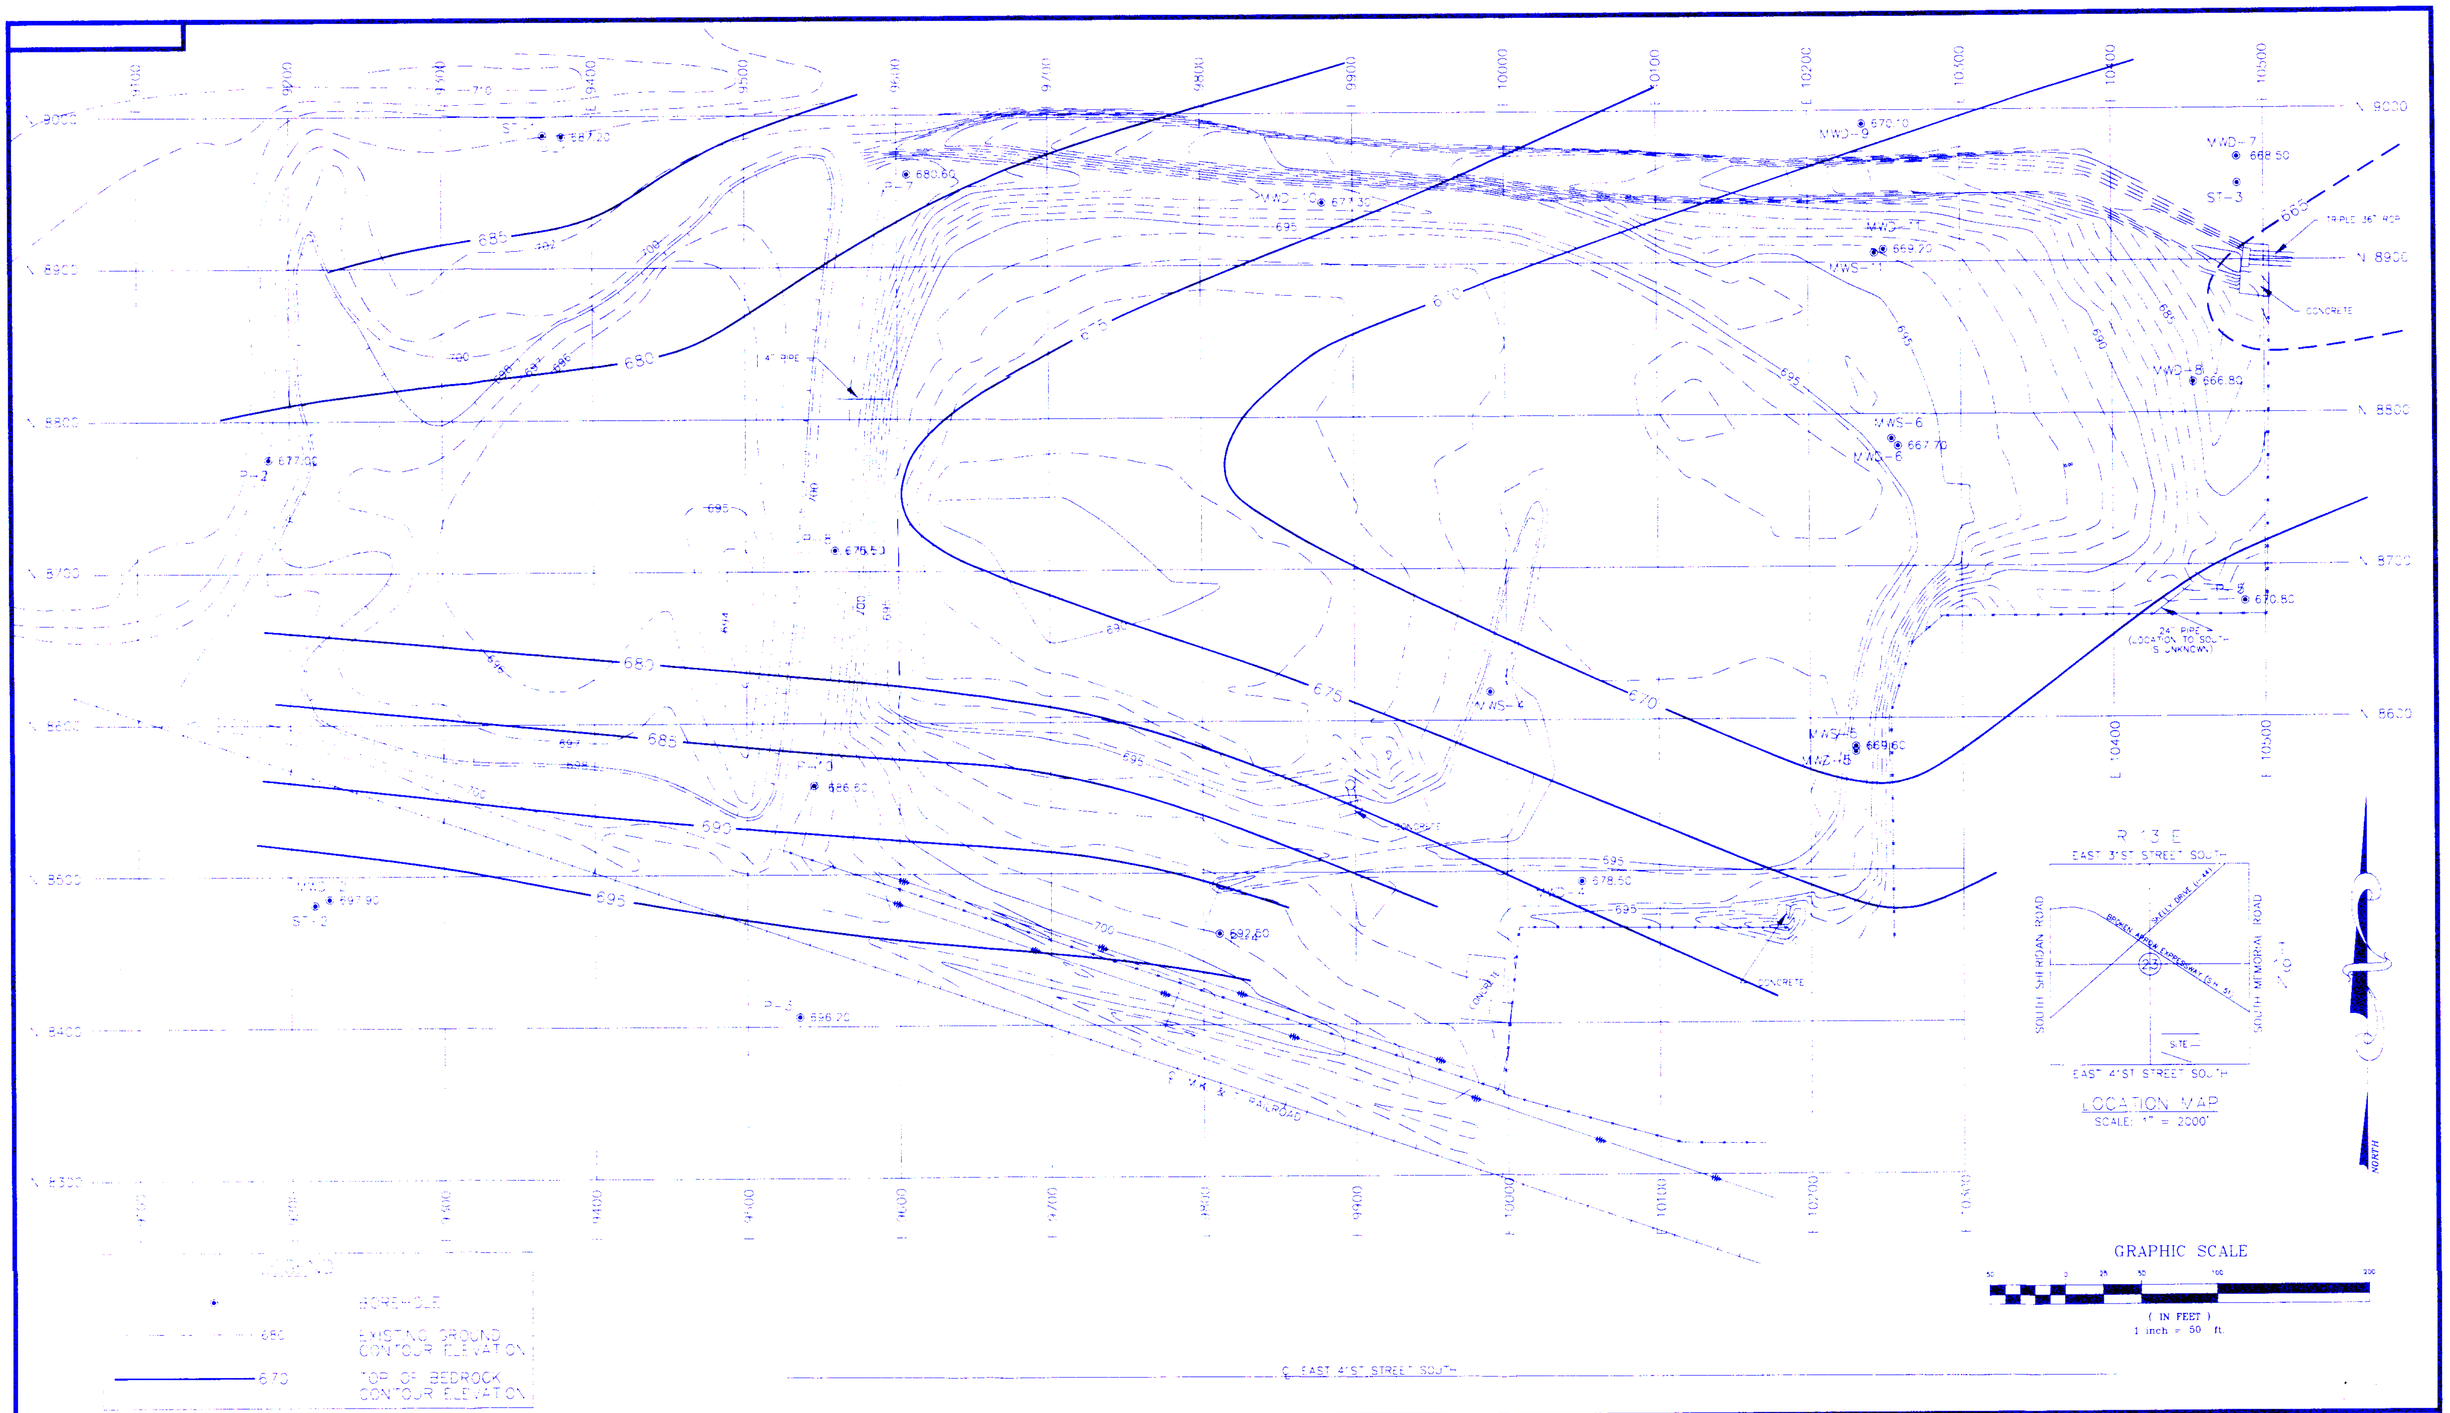

GENERAL NOTES

REVISIONS							
NO.	DESCRIPTION	BY	CHECKED	DATE	NO.	DESCRIPTION	BY	CHECKED	DATE

A & M ENGINEERING AND ENVIRONMENTAL SERVICES, INC.

ENGINEERING – ENVIRONMENTAL – CONSTRUCTION

TULSA REMEDIATION PROJECT

TOP OF BEDROCK ELEVATION CONTOURS

D-3

DRAWN	CHECKED BY	MATERIALS BY	ENGINEER	APPROVED BY	SCALE	PROJECT NUMBER	DRAWING NUMBER	REV.
ALB	MRV		ALB		1"=50'	1556-003	FIGURE 4-17	
DATE 5-2-1997	DATE 5-8-1997	DATE	DATE 5-2-1997	DATE				