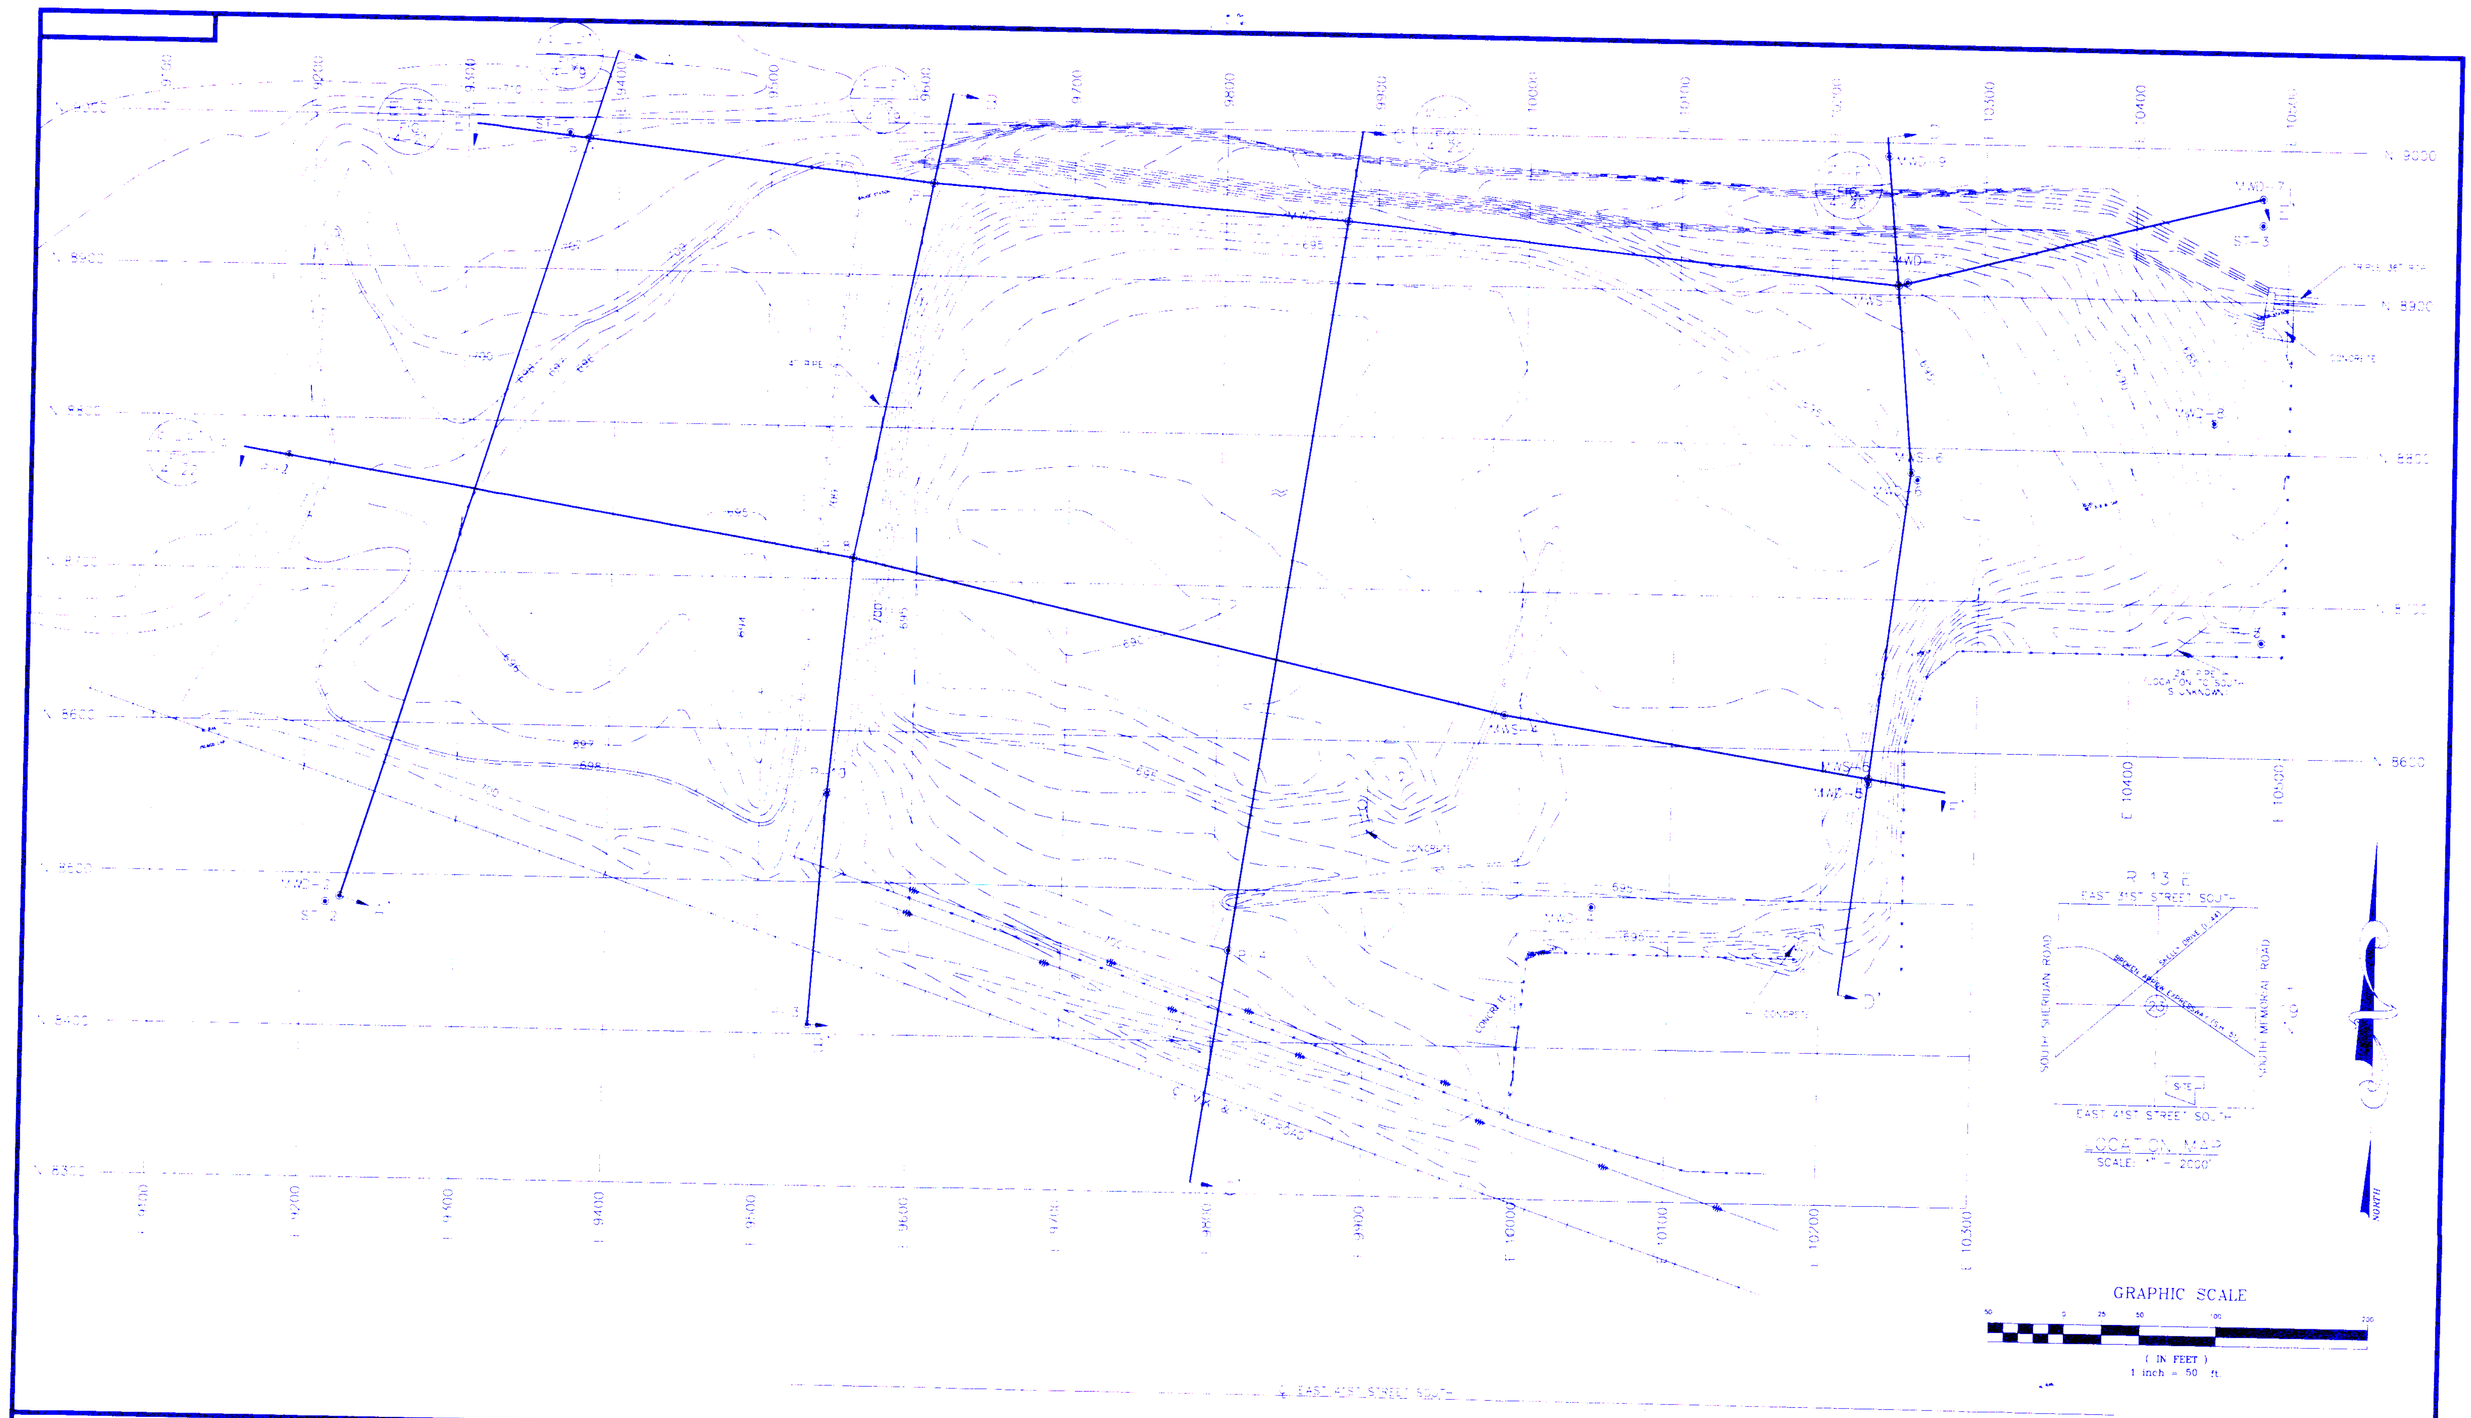

A & M ENGINEERING AND ENVIRONMENTAL SERVICES, INC.

ENGINEERING ENVIRONMENTAL CONSTRUCTION

TULSA REMEDIATION PROJECT

CROSS-SECTION LOCATIONS

D-4

DRAWN	CHECKED BY	MATERIALS BY	ENGINEER	APPROVED BY	SCALE	PROJECT NUMBER	DRAWING NUMBER
A.B	MRM		A.B		1"=50'	1656-003	FIGURE 4-1B
DATE 5-2-1997	DATE 5-8-1997	DATE	DATE 5-2-1997	DATE			