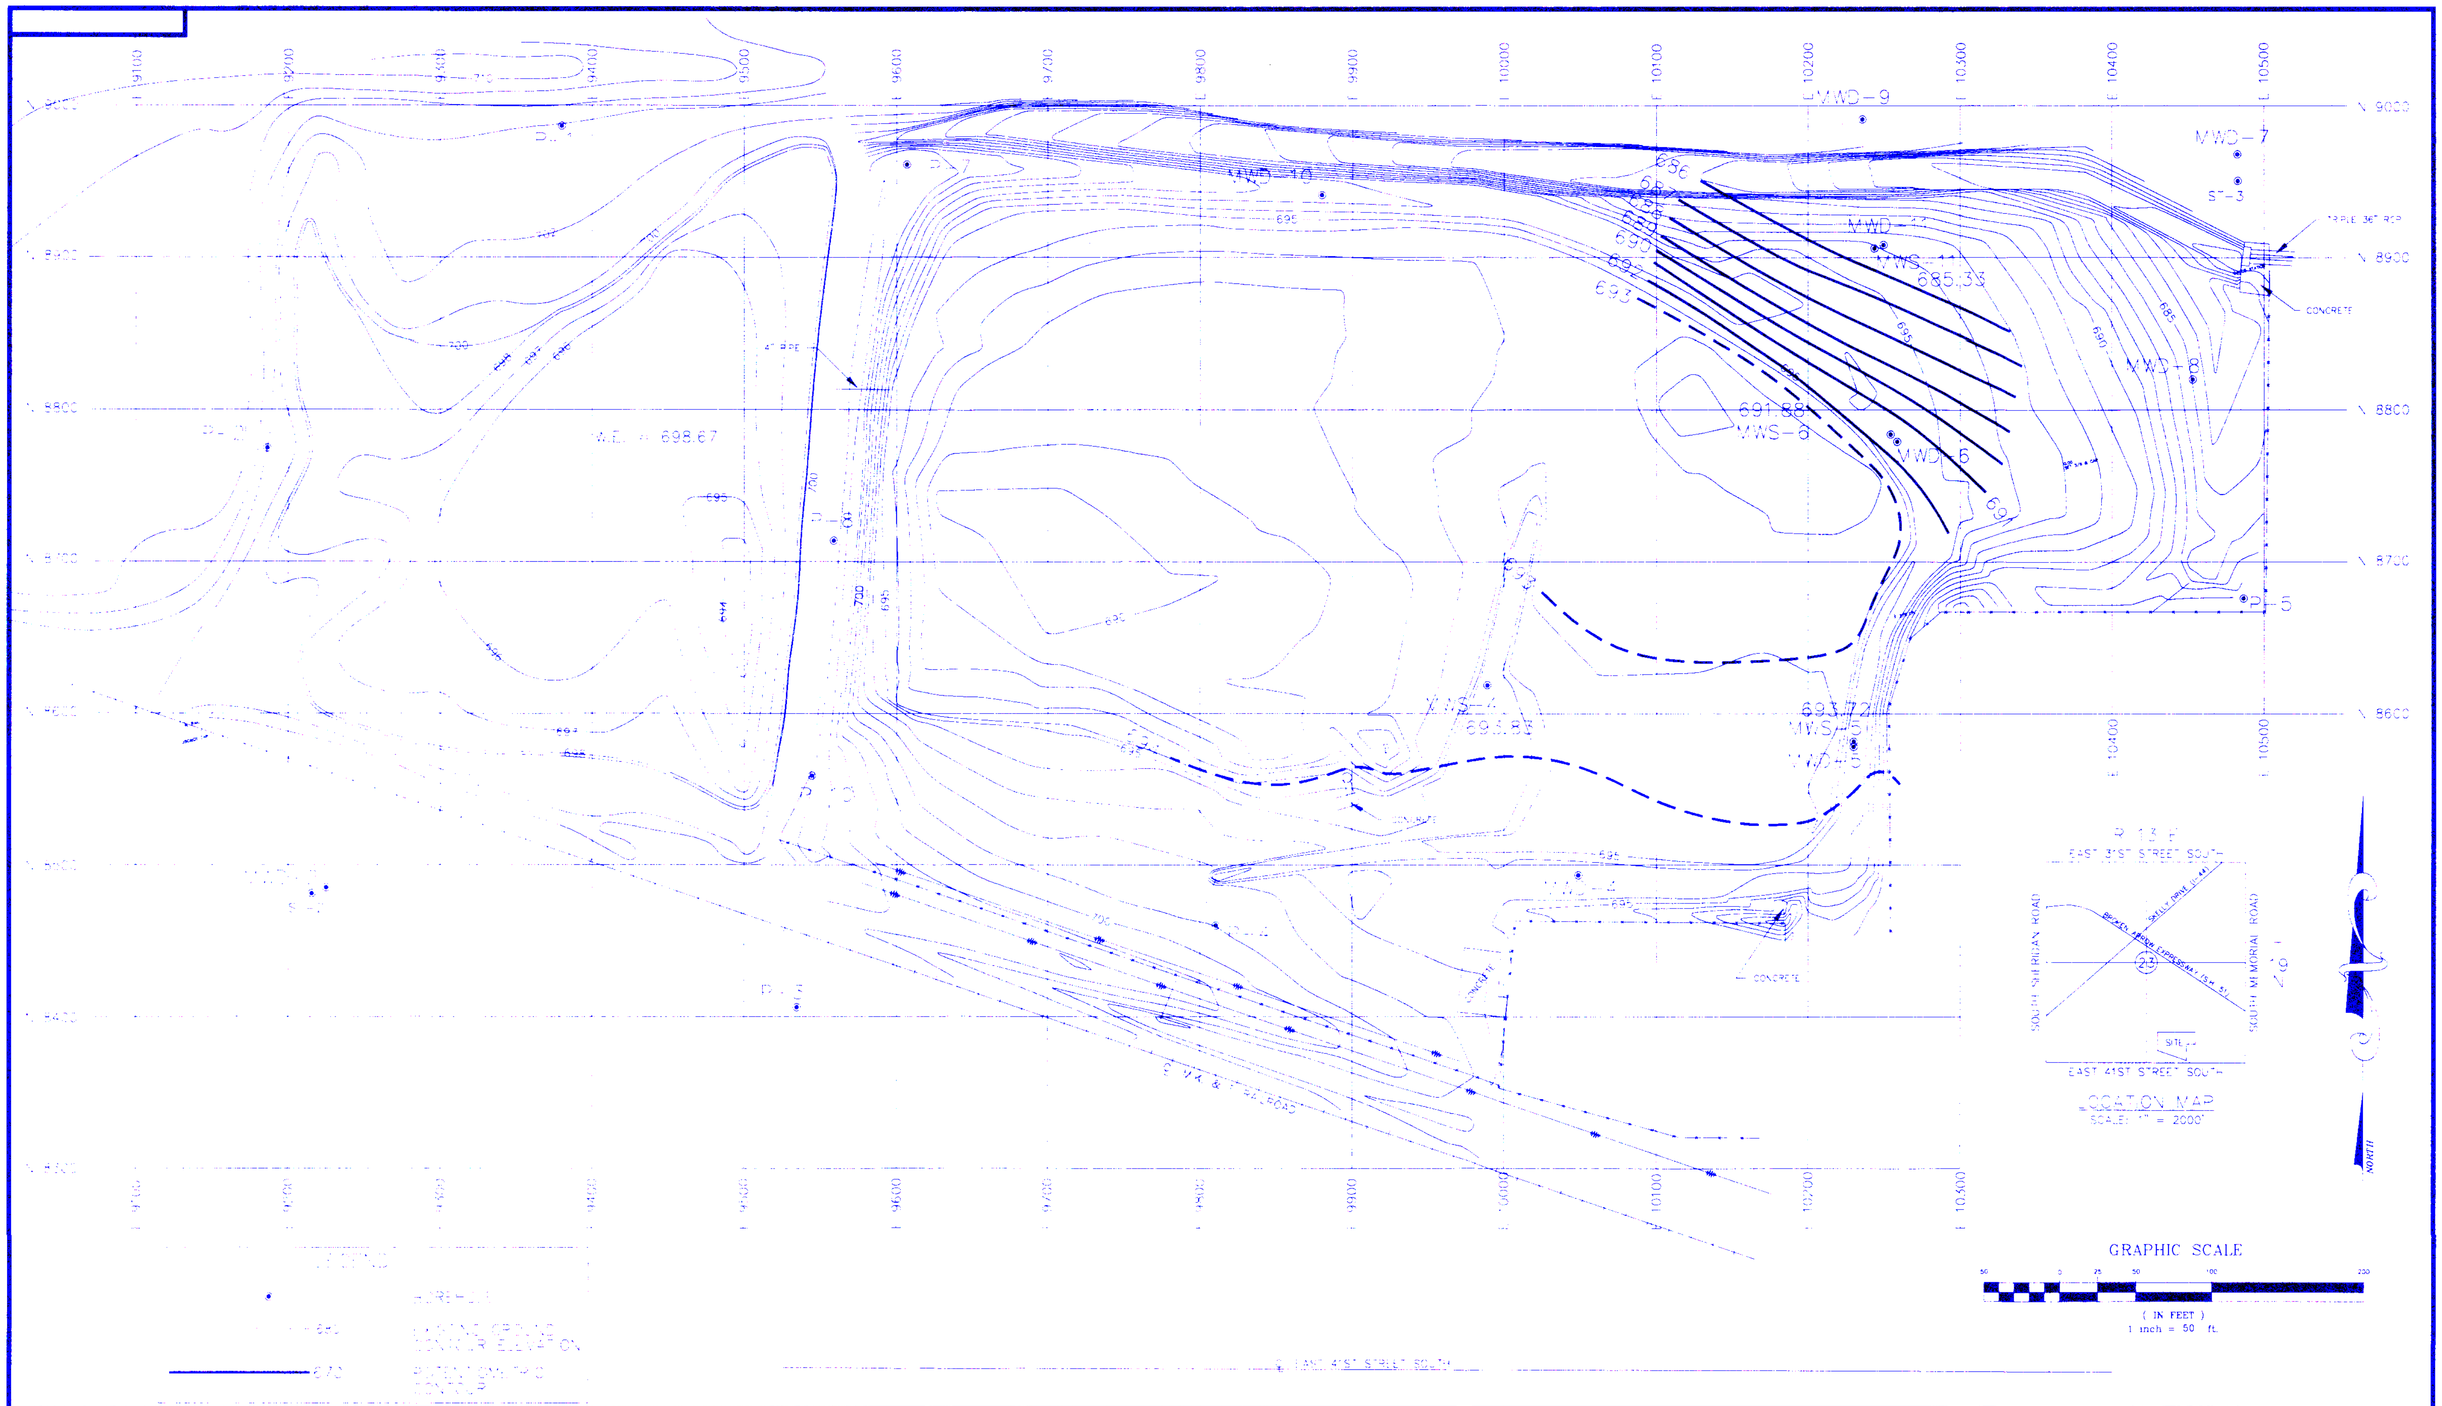

GENERAL NOTES

REVISIONS

NO.	DESCRIPTION	BY	CHECKED	DATE	NO.	DESCRIPTION	BY	CHECKED	DATE

A & M ENGINEERING AND ENVIRONMENTAL SERVICES, INC.

ENGINEERING - ENVIRONMENTAL - CONSTRUCTION

TULSA REMEDIATION PROJECT
SHALLOW OVERBURDEN POTENTIOMETRIC CONTOUR MAP
APRIL 1997

D-15

DRAWN	CHECKED BY	MATERIALS BY	ENGINEER	APPROVED BY	SCALE	PROJECT NUMBER	DRAWING NUMBER	REV
DATE 4-15-1999	DATE 4-15-99	DATE	DATE 5-2-1997	DATE	1"=50'	1556-003	FIGURE 4-30	