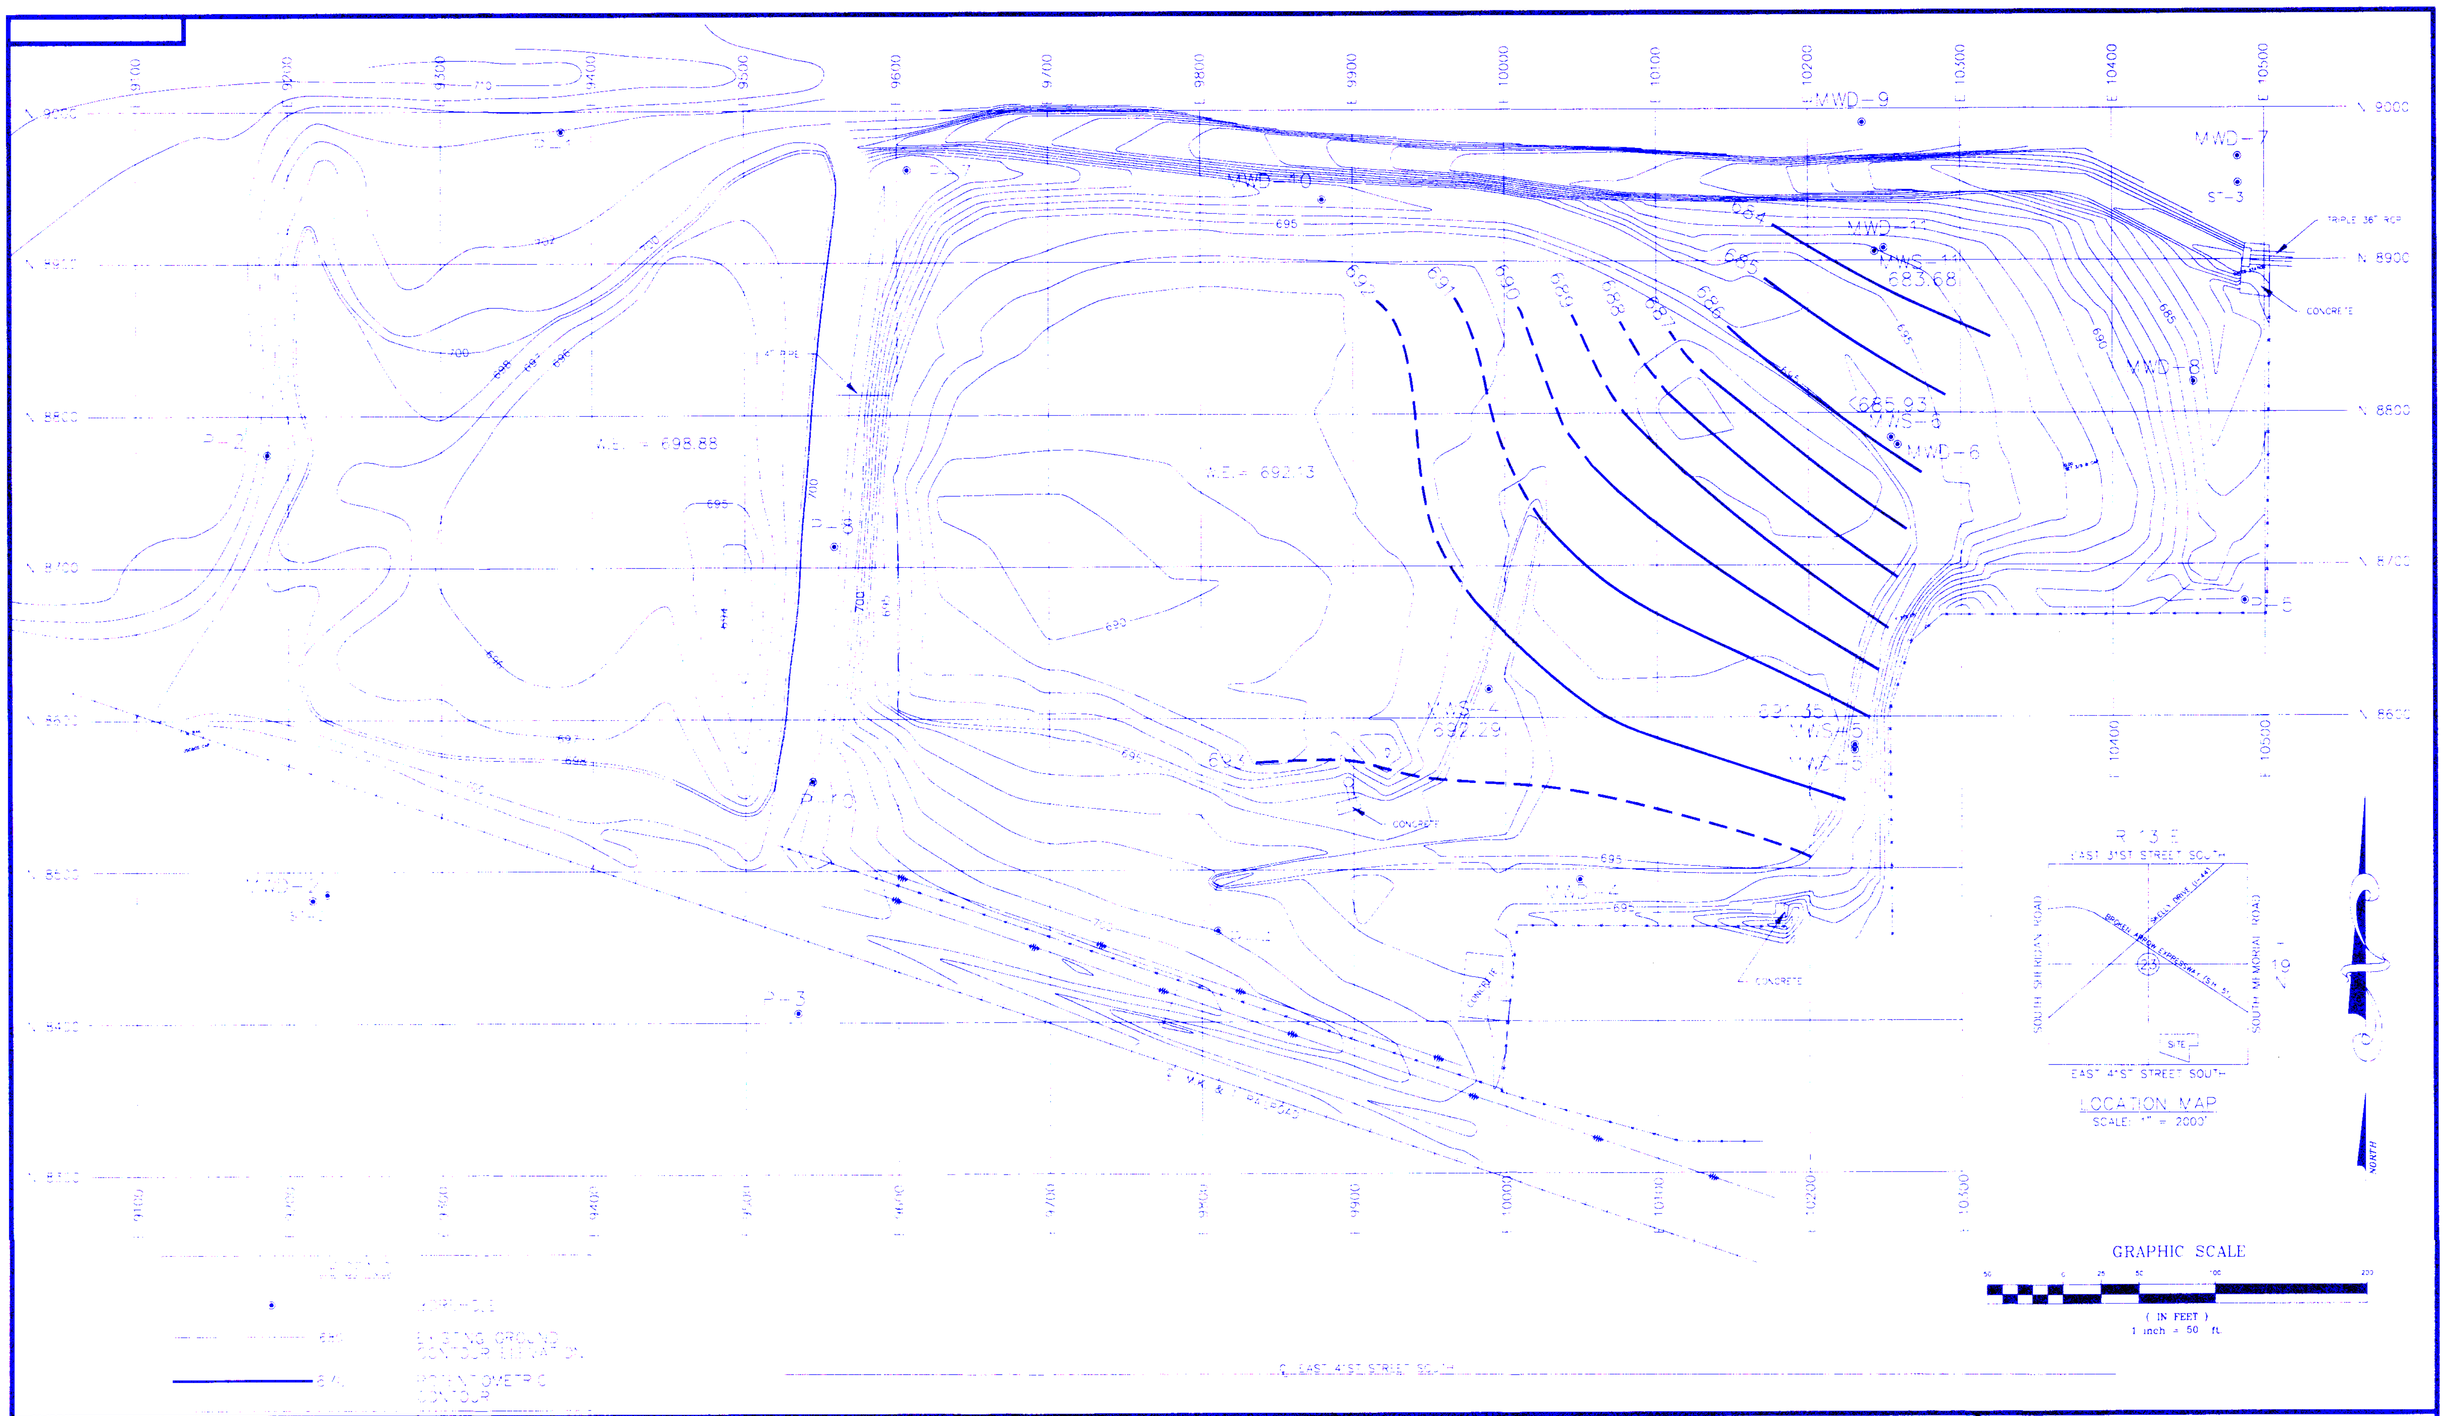

GENERAL NOTES

REVISIONS							
NO.	DESCRIPTION	BY	CHECKED	DATE	NO.	DESCRIPTION	BY	CHECKED	DATE

A & M ENGINEERING AND ENVIRONMENTAL SERVICES, INC.

ENGINEERING - ENVIRONMENTAL - CONSTRUCTION

TULSA REMEDIATION PROJECT
SHALLOW OVERBURDEN POTENTIOMETRIC CONTOUR MAP
MARCH 1999

D-17

DRAWN: R.S.	CHECKED BY:	MATERIALS BY:	ENGINEER: ALB	APPROVED BY:	SCALE: 1"=50'	PROJECT NUMBER: 1556-003	DRAWING NUMBER: FIGURE 4-32	REV.
DATE: 4-15-1999	DATE: 4-15-99	DATE:	DATE: 5-2-1997	DATE:				