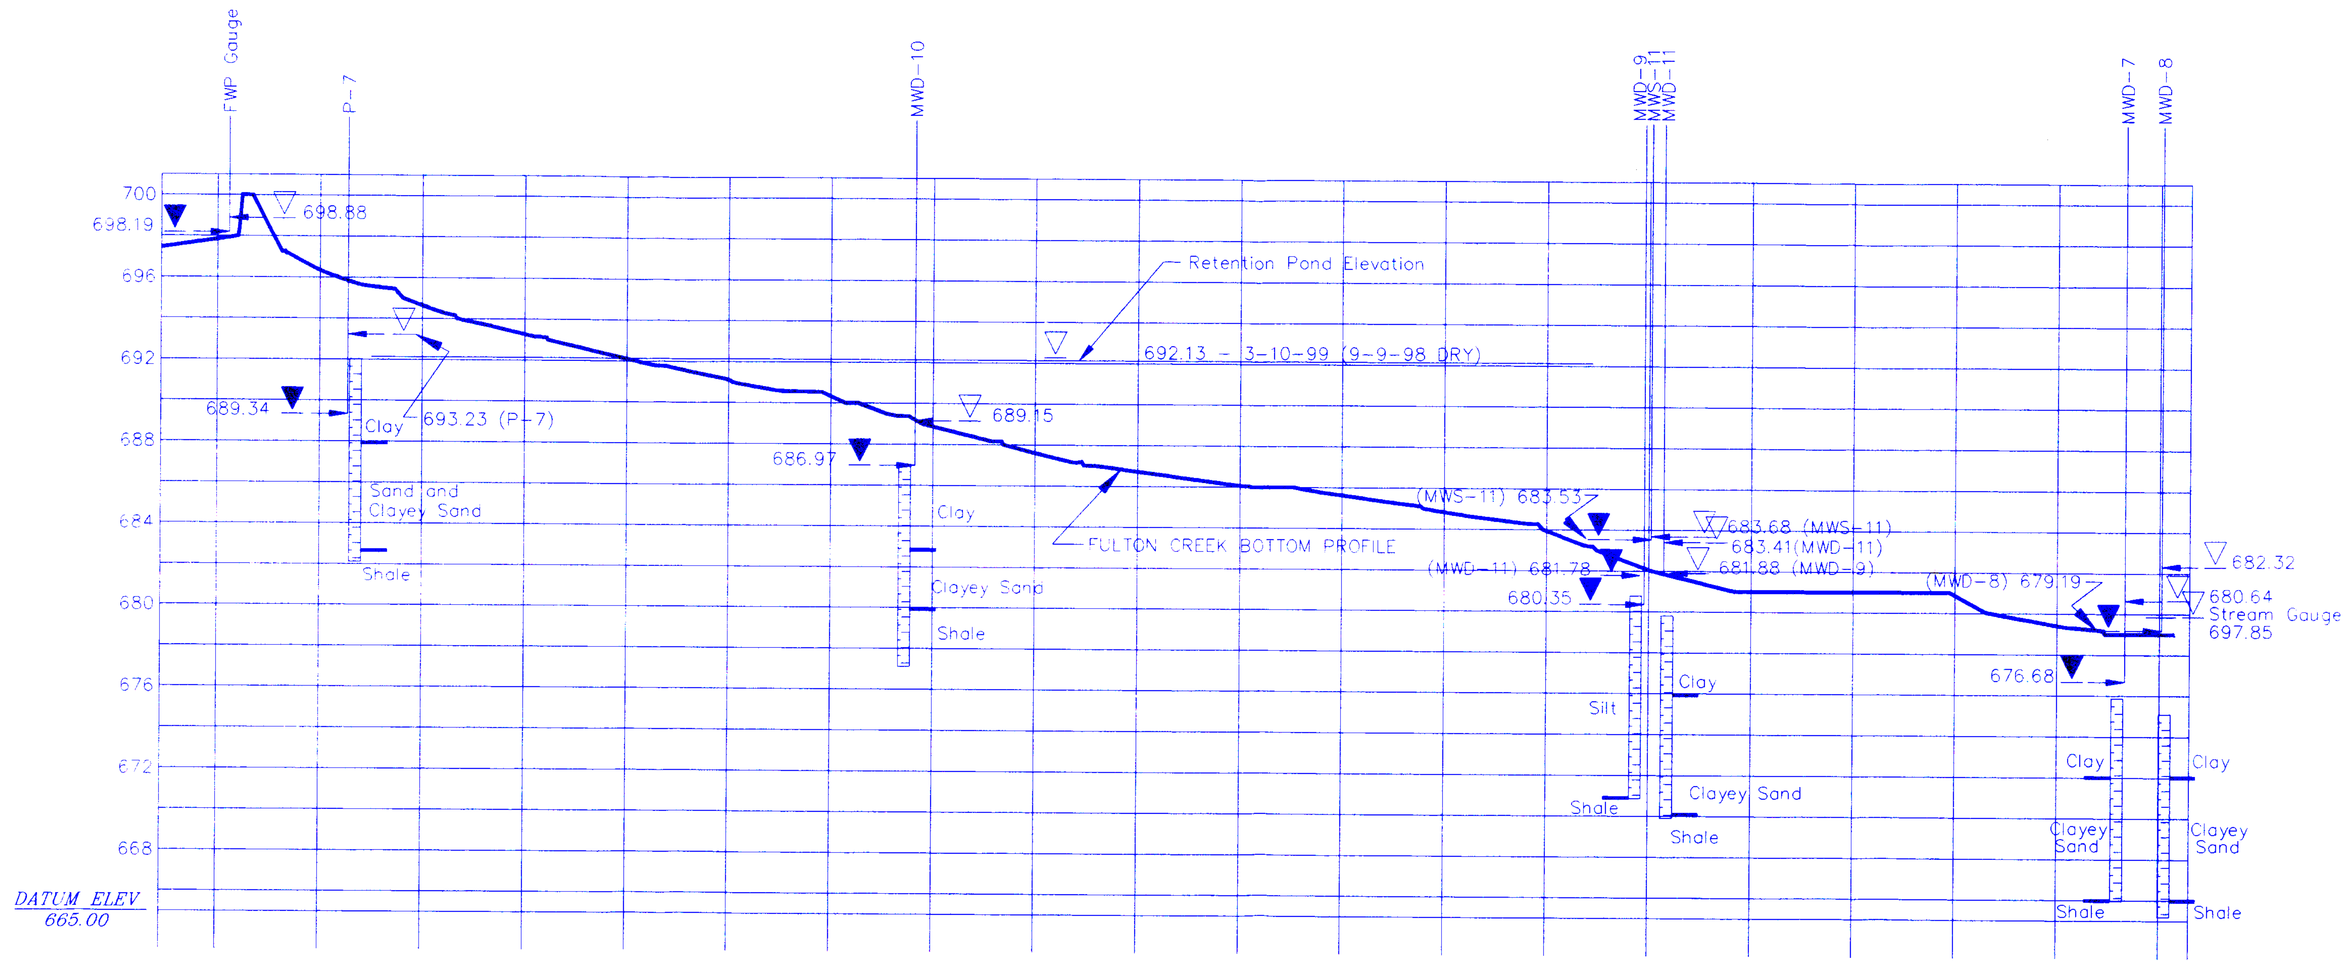

LEGEND

SCREENED INTERVAL

SEPTEMBER 9, 1998 WATER ELEVATIONS

MARCH 10, 1999 WATER ELEVATIONS

FULTON CREEK BOTTOM PROFILE

P-7 PROJECTED WELL POINT LOCATION

HORIZONTAL
GRAPHIC SCALE

40 0 20 40 80 160

(IN FEET)
1 inch = 40 ft.

D-18

A & M ENGINEERING AND ENVIRONMENTAL SERVICES, INC.

ENGINEERING – ENVIRONMENTAL – CONSTRUCTION

SCALE:	DATE:	FIGURE NO.	TULSA REMEDIATION PROJECT
NOTED	4/15/99	4-38	FULTON CREEK PROFILE AND PROJECTED MONITOR WELLS AND WATER LEVELS
APPROVED BY: IT	DRAWN BY: JDA	PROJECT NO. 1556-013	