0599601-EA-9

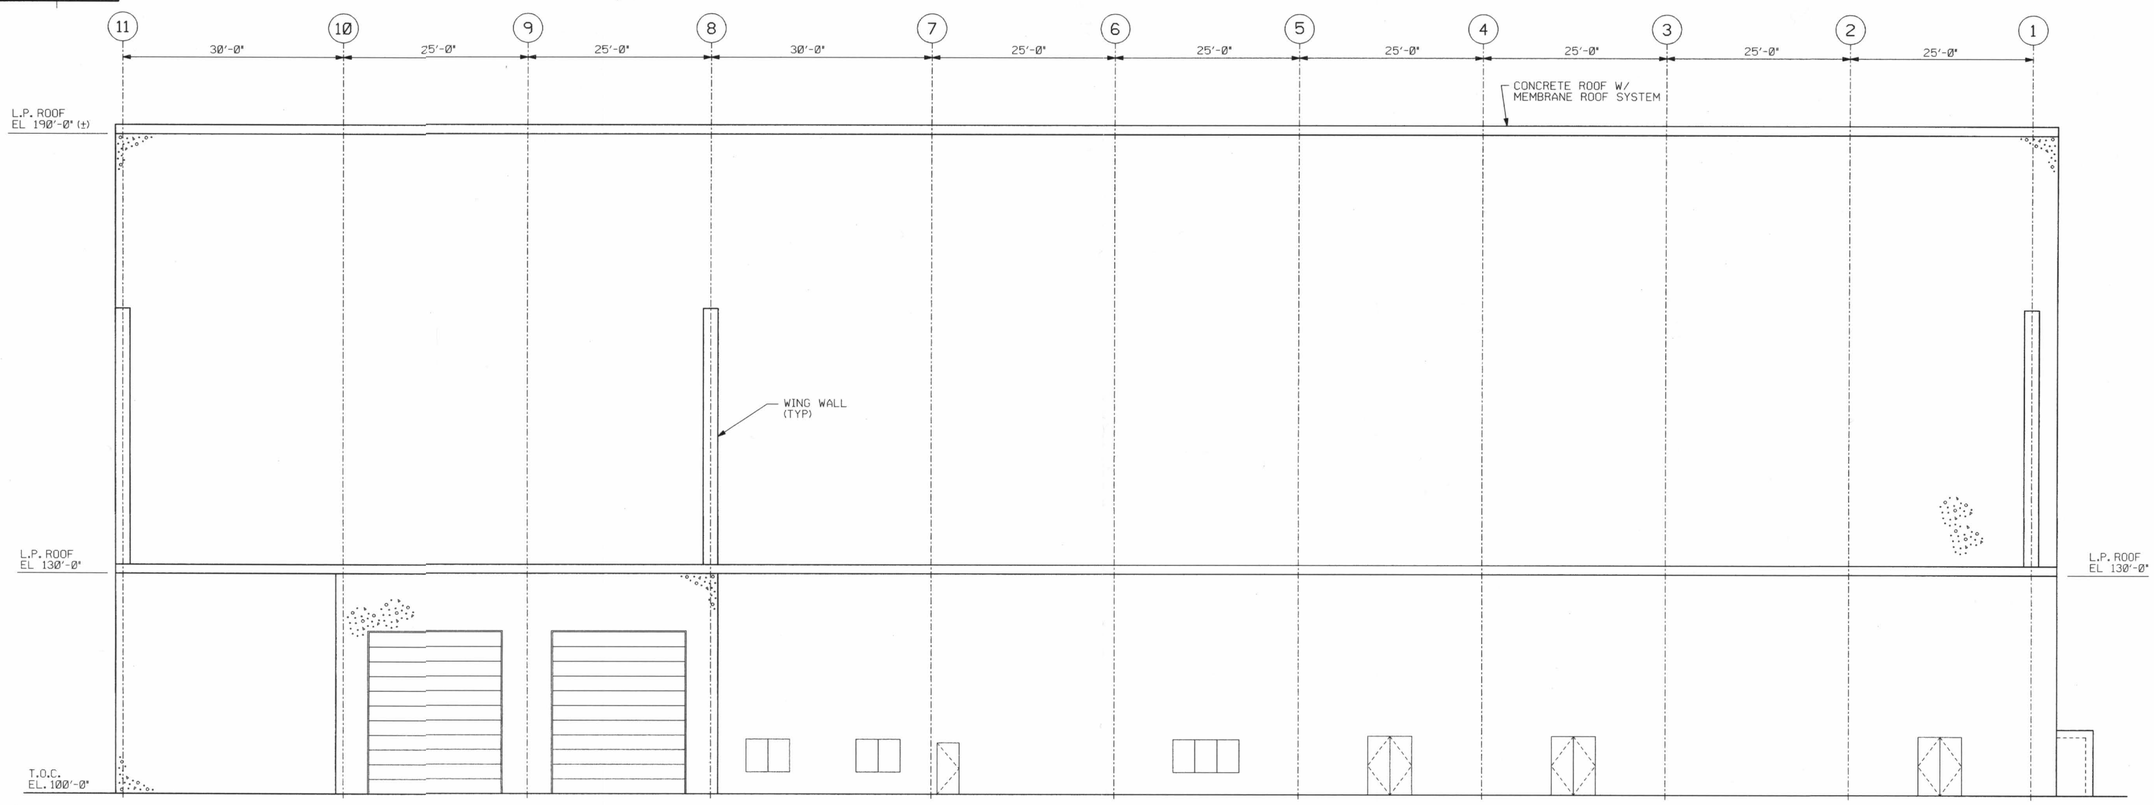

EAST ELEVATION

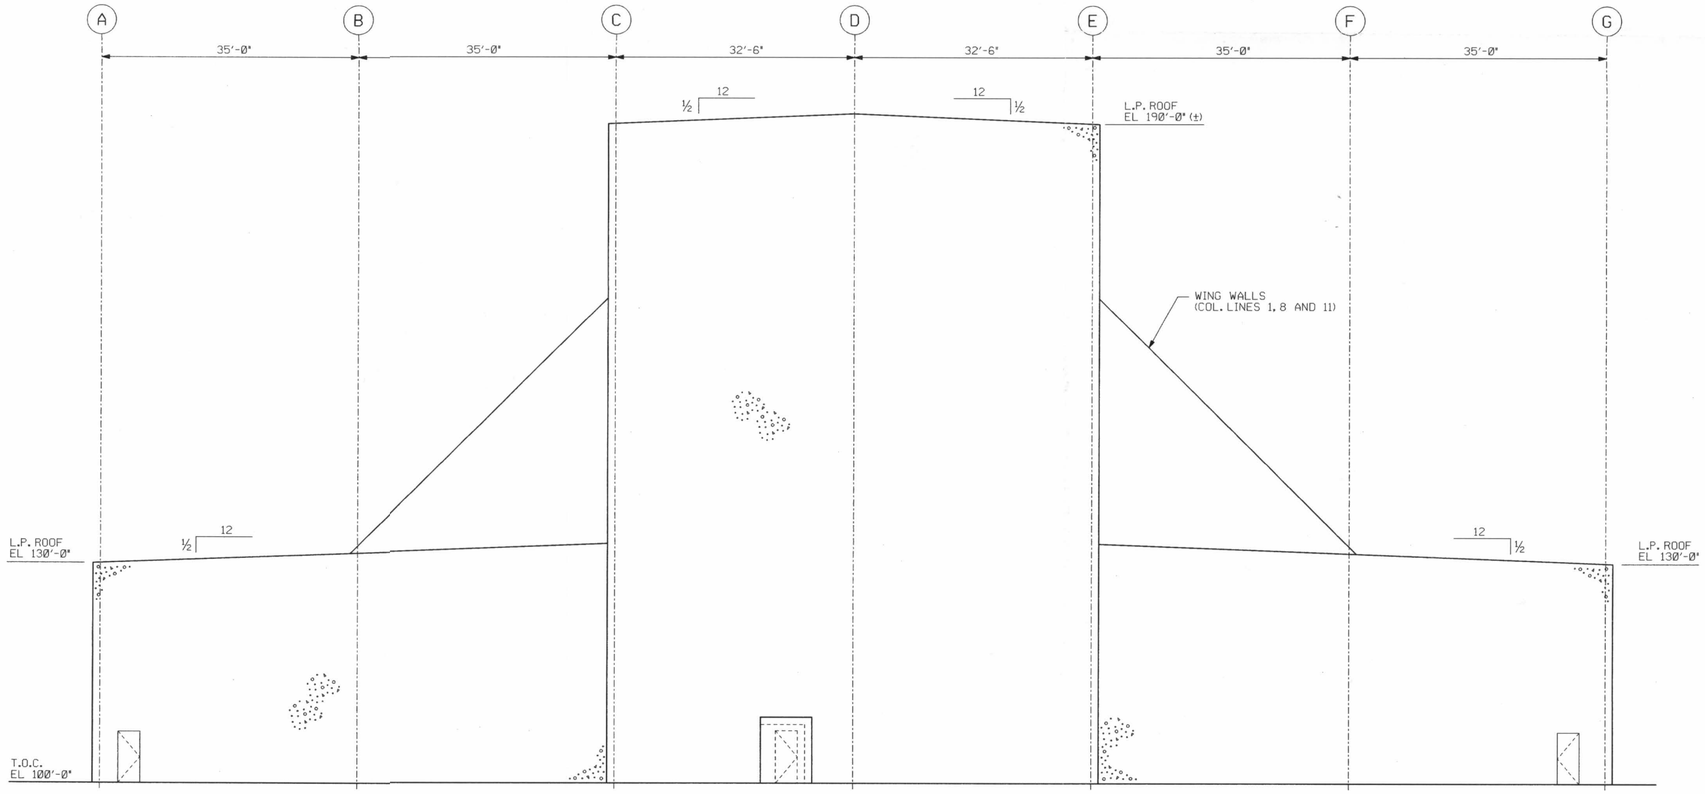

SOUTH ELEVATION

NOTES:

1. FOR NOTES AND REFERENCE DRAWINGS, SEE DRAWING 0599601-EA-8.

0 2 5 10 20

SCALE: 1/8" = 1'-0"

QA CATEGORY III

THIS DRAWING CREATED ON INTERGRAPH

REVISION	DESCRIPTION	DRAWN	DESIGN	RESP	APPR
		BY CKD	BY CKD	LEAD	DATE

REVISION	DESCRIPTION	DRAWN	DESIGN	RESP	APPR
		BY CKD	BY CKD	LEAD	DATE

REVISION	DESCRIPTION	DRAWN	DESIGN	RESP	APPR
D	PRELIMINARY - FOR INFORMATION ONLY. REVISED WALLS ALONG COL. LINE B(10 TO 11), F, 1(E TO F) AND 11.	BY CKD	BY CKD	LEAD	DATE
		KEY SM	BEE SM	SM	8/25/98

REVISION	DESCRIPTION	DRAWN	DESIGN	RESP	APPR
C	PRELIMINARY - FOR INFORMATION ONLY. ISSUED FOR USE ON J.O. NO. 0599602. REVISED QA CATEGORY FROM I TO III. REASON: THIS DRAWING DOES NOT CONTAIN QA CATEGORY I INFORMATION.	BY CKD	BY CKD	LEAD	DATE
		SWF SCS	GMP SCS	SMM	11/3/97

REVISION	DESCRIPTION	DRAWN	DESIGN	RESP	APPR
B	ISSUED FOR PRELIMINARY DESIGN/ LICENSING SUBMITTAL REVISED PROJECT/CLIENT NAME, ORIENTATION AND ELEVATIONS FOR NEW SITE LOCATION	BY CKD	BY CKD	LEAD	DATE
		SWF SCS	GMP -	SMM	4/25/97

REVISION	DESCRIPTION	DRAWN	DESIGN	RESP	APPR
A	PRELIMINARY - FOR CLIENT REVIEW	BY CKD	BY CKD	LEAD	DATE
		SWF GMP	GMP -	SMM	2/1/96

CANISTER TRANSFER BUILDING ELEVATIONS - SH 1

PRIVATE FUEL STORAGE FACILITY
PRIVATE FUEL STORAGE, LLC

STONE & WEBSTER ENGINEERING CORPORATION
DENVER, COLORADO

DRAWING NUMBER 0599601-EA-9-D

DESIGN BY	DRAWN BY	SWEC J.O. NO.	FILE NO.	PCT
G. PEASE	S. FARLEY	0599601	PFSA009.DGN	
DSGN CHK'D BY S. SMITH	CHK'D BY S. SMITH			

D-2