0599601-EA-12

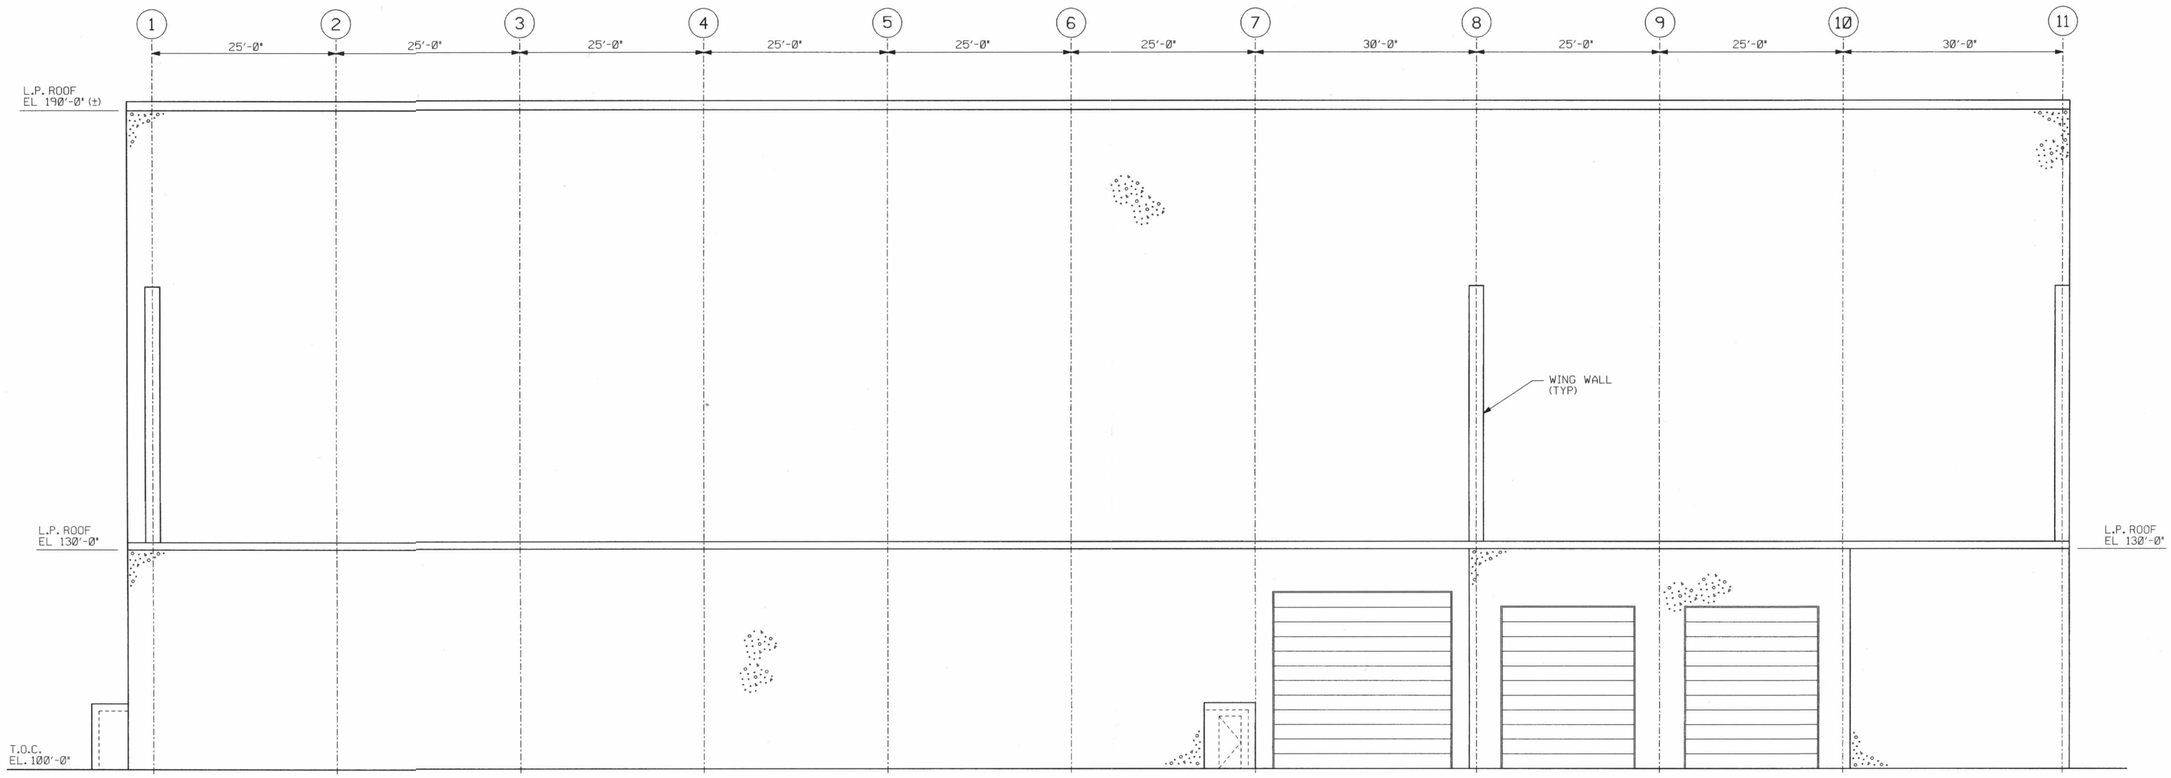

WEST ELEVATION

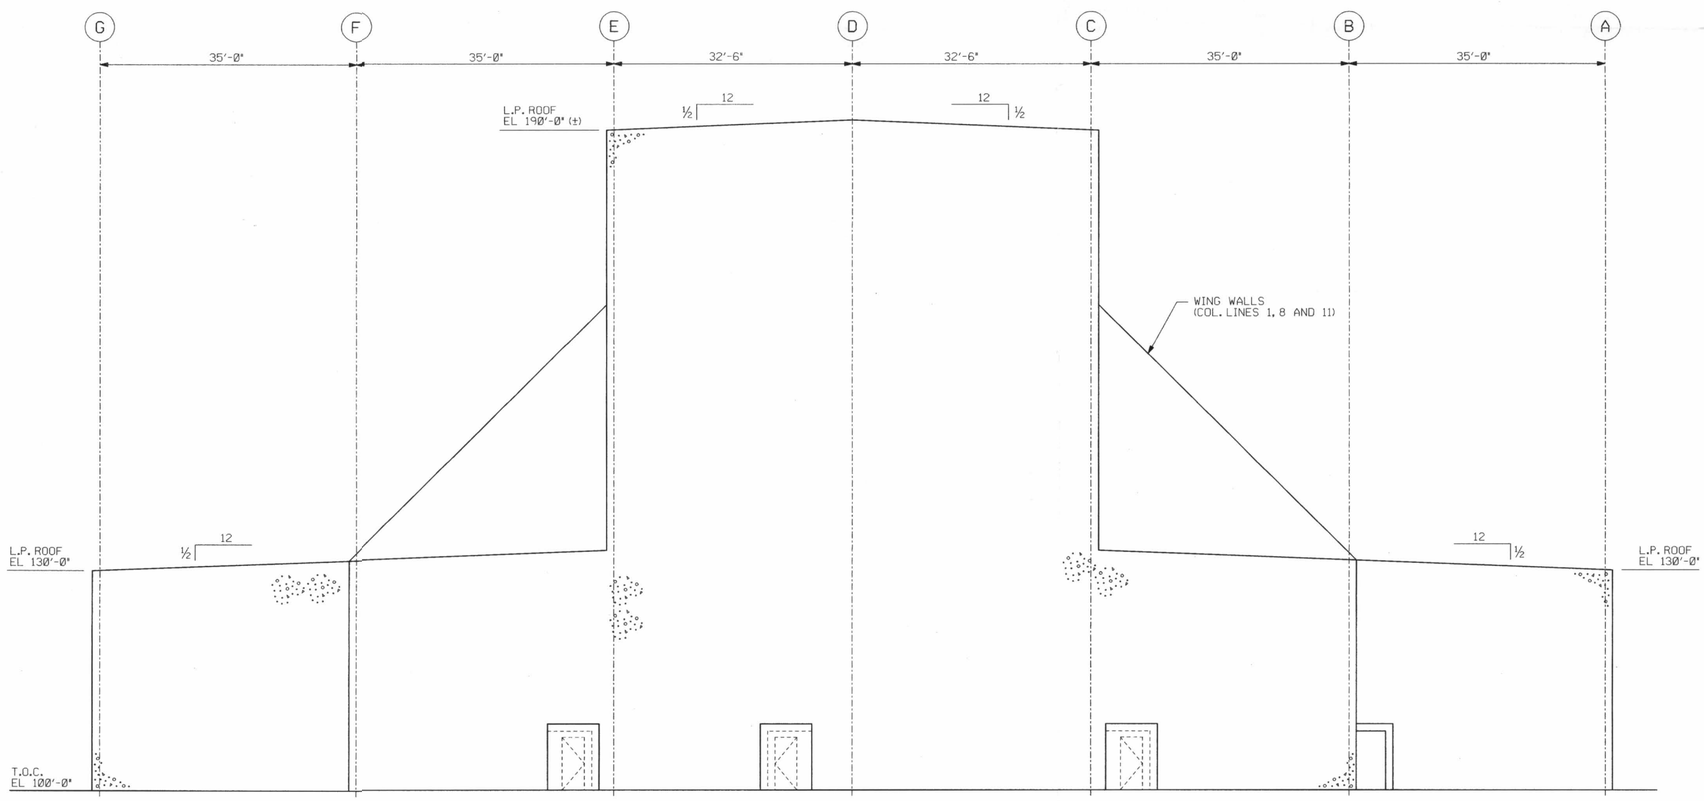

NORTH ELEVATION

NOTES:

1. FOR NOTES AND REFERENCE DRAWINGS, SEE DRAWING 0599601-EA-8.

0 2 5 10 20

SCALE: 1/8" = 1'-0"

QA CATEGORY III

THIS DRAWING CREATED ON INTERGRAPH

CANISTER TRANSFER BUILDING ELEVATIONS - SH 2

PRIVATE FUEL STORAGE FACILITY
PRIVATE FUEL STORAGE, LLC

STONE & WEBSTER ENGINEERING CORPORATION
DENVER, COLORADO

DRAWING NUMBER 0599601-EA-12-C

REVISION	DESCRIPTION	DRAWN BY	DRAWN CKD	DESIGN BY	DESIGN CKD	RESP	LEAD	APPR	DATE
C	PRELIMINARY - FOR INFORMATION ONLY. REVISED WALLS ALONG COL. LINE B(10 TO 11), F, 1(E TO F) AND 11.	KEV	SMM	SEE	SMM	SMM	SMM	SMM	8/25/98
B	PRELIMINARY - FOR INFORMATION ONLY. ISSUED FOR USE ON J.O. NO. 0599602. REVISED QA CATEGORY FROM I TO III. REASON: THIS DRAWING DOES NOT CONTAIN QA CATEGORY I INFORMATION.	SWF	SMM	GMP	SCS	GMP	SMM	SMM	11/3/97
A	ISSUED FOR PRELIMINARY DESIGN/ LICENSING SUBMITTAL	SWF	GMP	GMP	-	GMP	SMM	SMM	4/25/97

REVISION	ARCH	CIVIL	CONC	STL	L & P	INST	P.S.	S.A.	FAC	ELEC	MAT'L
C			SMM								
B	GMP		SCS		DWL					WJJ	
A					DWL					WJJ	

DESIGN BY	DRAWN BY	SWEC J.O. NO.	FILE NO.	PCT
G. PEASE	S. FARLEY	0599601	PFSA010.DGN	
DSGN CHK'D BY S. SMITH	CHK'D BY S. SMITH			

D-3