0599601-EM-3

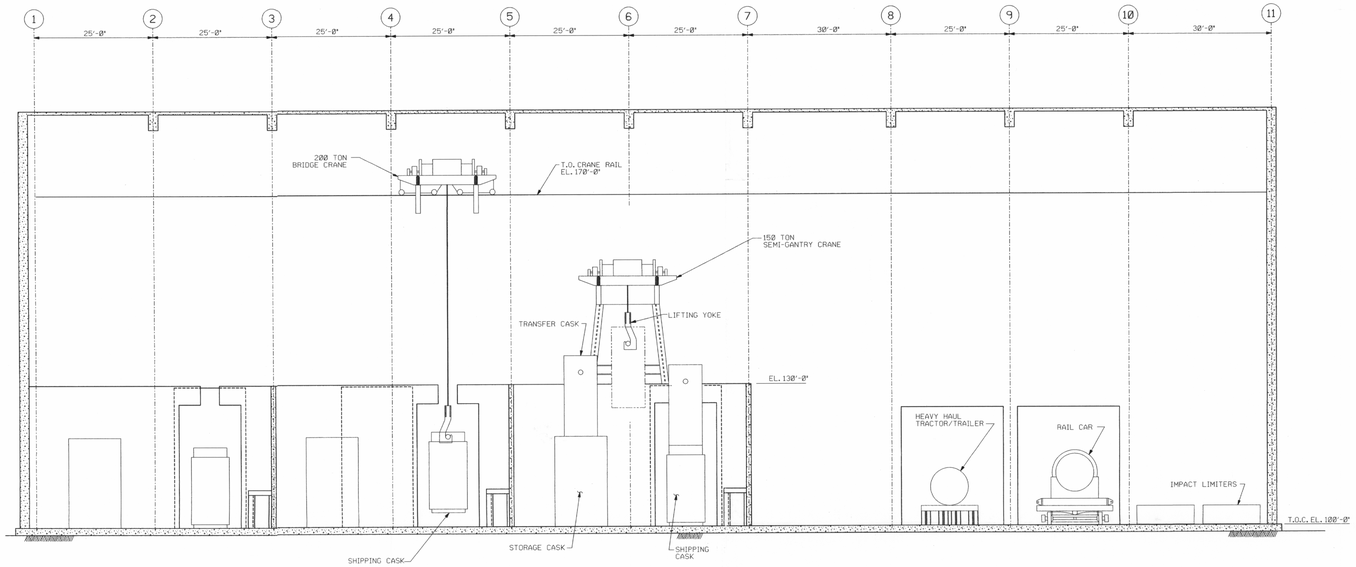

3 - 3

NOTES:

1. FOR NOTES AND REFERENCE DRAWINGS, SEE DRAWING 0599601-EM-1.

THIS DRAWING CREATED ON INTERGRAPH

QA CATEGORY I
IMPORTANT TO SAFETY

0 2 5 10 20
SCALE: 1/8" = 1'-0"

CANISTER TRANSFER BUILDING GENERAL ARRANGEMENT SH 3

PRIVATE FUEL STORAGE FACILITY
PRIVATE FUEL STORAGE, LLC

STONE & WEBSTER ENGINEERING CORPORATION
DENVER, COLORADO

DRAWING NUMBER 0599601-EM-3-D

REV	DESCRIPTION	DRAWN	DESIGN	RESP	APPR	DATE
D	PRELIMINARY - FOR BLDG. ANAYSIS & CRANE BIDS, REVISED ELEV OF CRANE RAIL, REASON: INCREASE HEIGHT FOR CANISTER TRANSFER OPERATIONS.	KGV	SWF	LEE	SWM	6/20/97
C	PRELIMINARY - FOR INFORMATION ONLY. ISSUED FOR USE ON J.O. NO. 0599602. REVISED NOTE 1 AND DELETED REF. DWGS. ADDED REASON FOR REV. B. REASON: CLARIFY NOTES/ADD MISSING INFORMATION	GMP	SCS	SCS	JLC	11/25/96
B	ISSUED FOR PRELIMINARY DESIGN/ LICENSING SUBMITTAL. REVISED WALL ELEVATION. REASON: INCLUDE RAIL OPTION/ CORRECT WALL ELEVATION.	GMP	SCS	SCS	SCS	11/5/97
A	ISSUED FOR CLIENT REVIEW	SWF	SCS	SCS	SCS	6/20/97

DESIGN OWNED BY	DRAWN BY	SWBC JOB NO.	FILE NO.	PLT
D.W. LEWIS / S. SMITH	C. HARRIS / S. SMITH	0599601	PFSM003.DGN	

D-6