0599602-EC-5

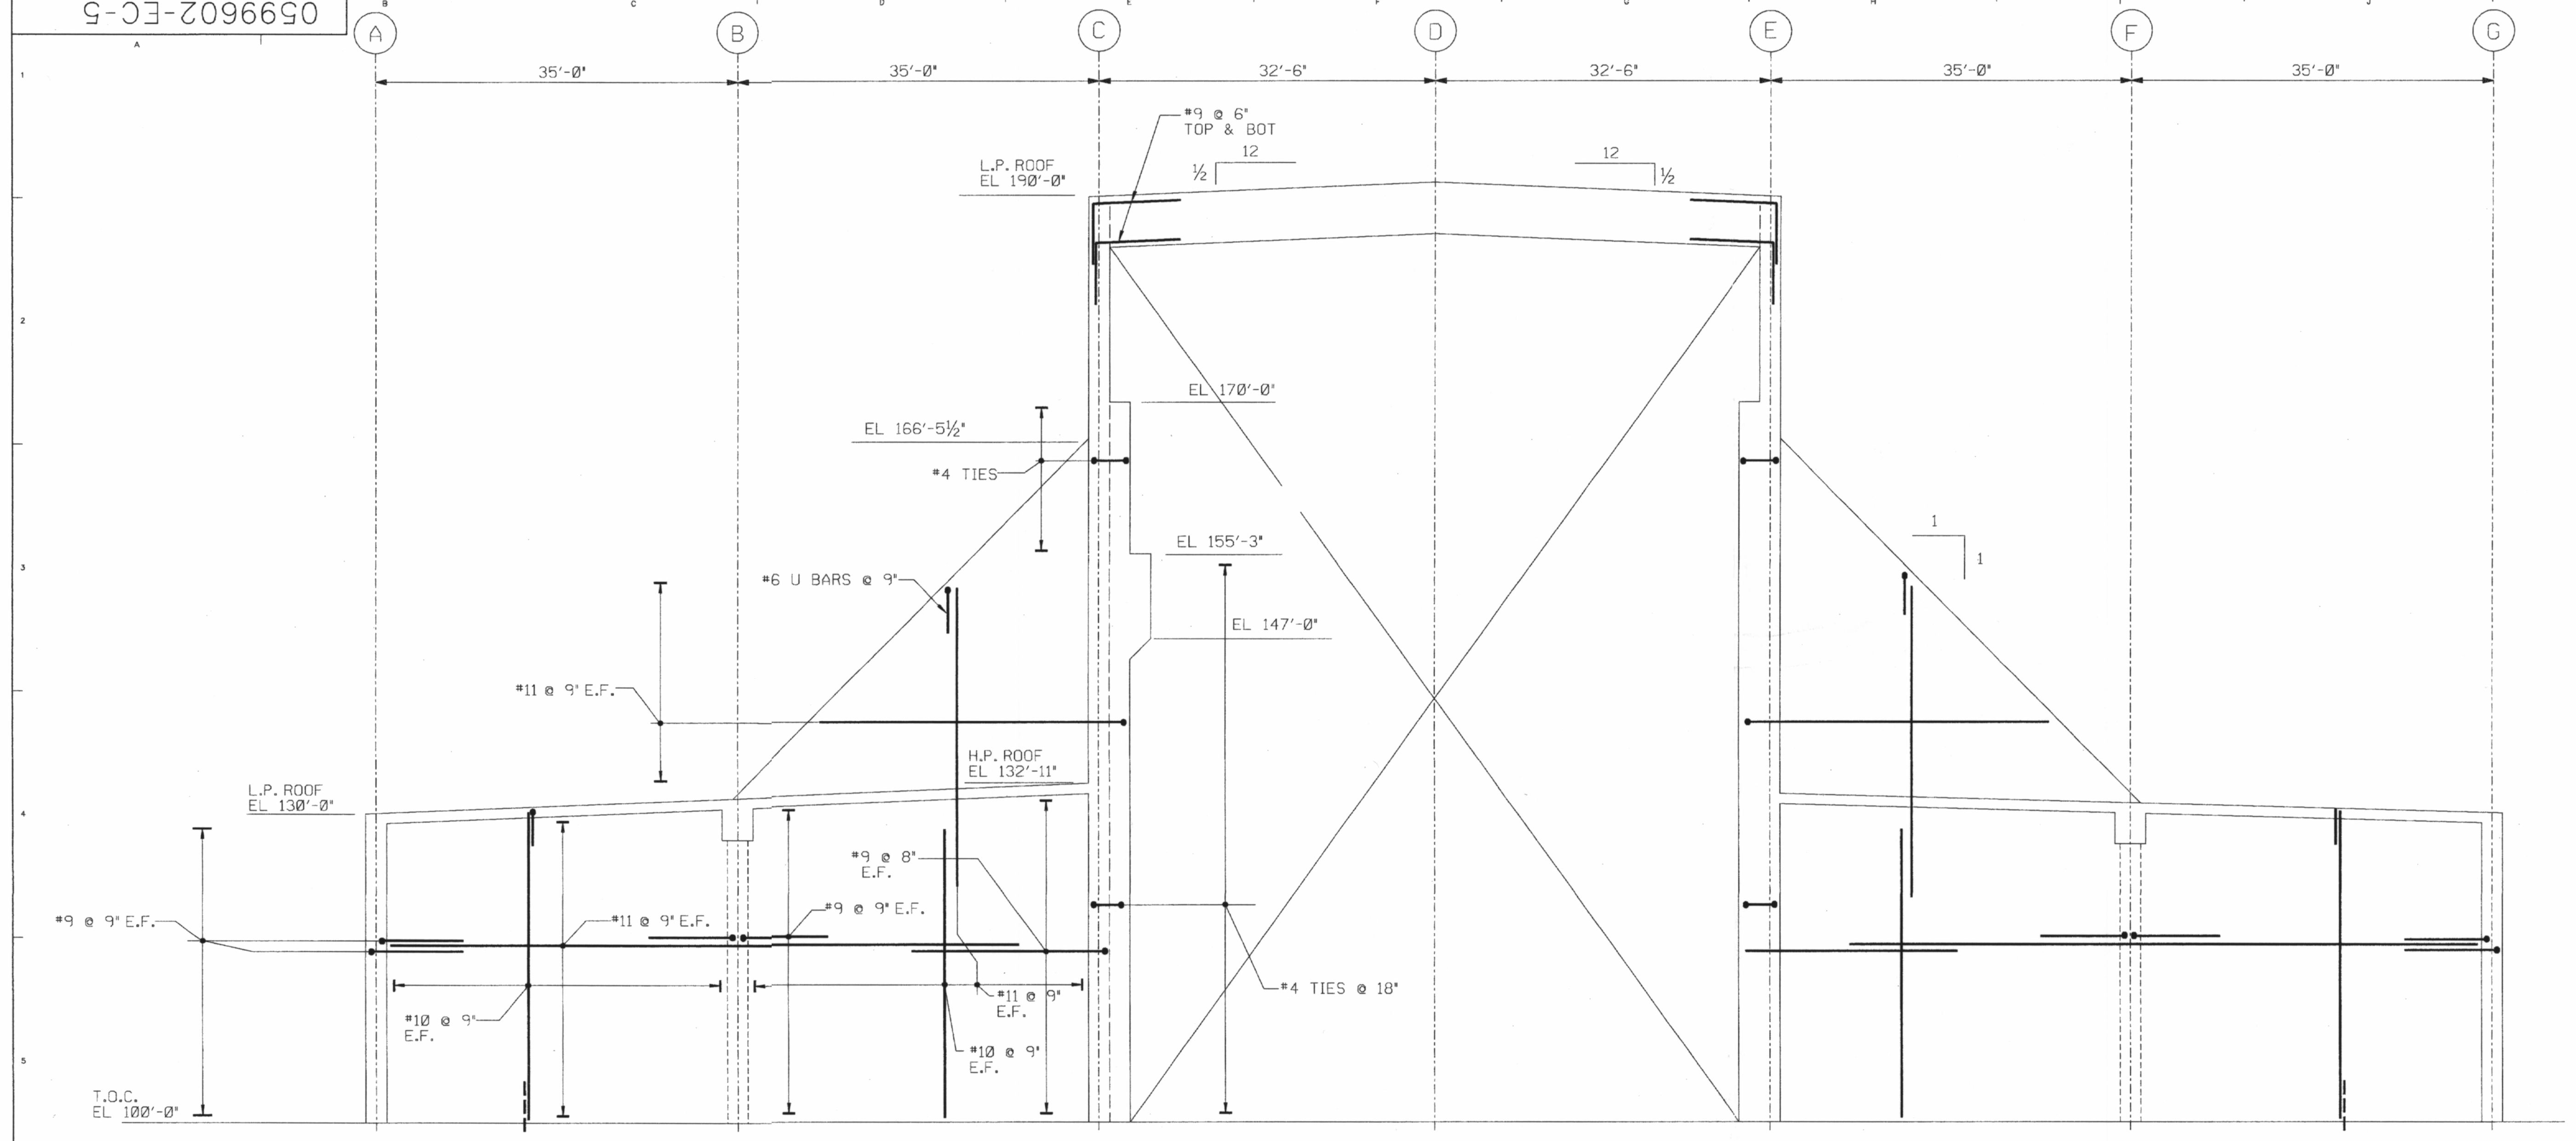

COLUMN LINE 8 WALL ELEVATION
REINFORCING TO BE SYMMETRICAL ABOUT COL. LINE D

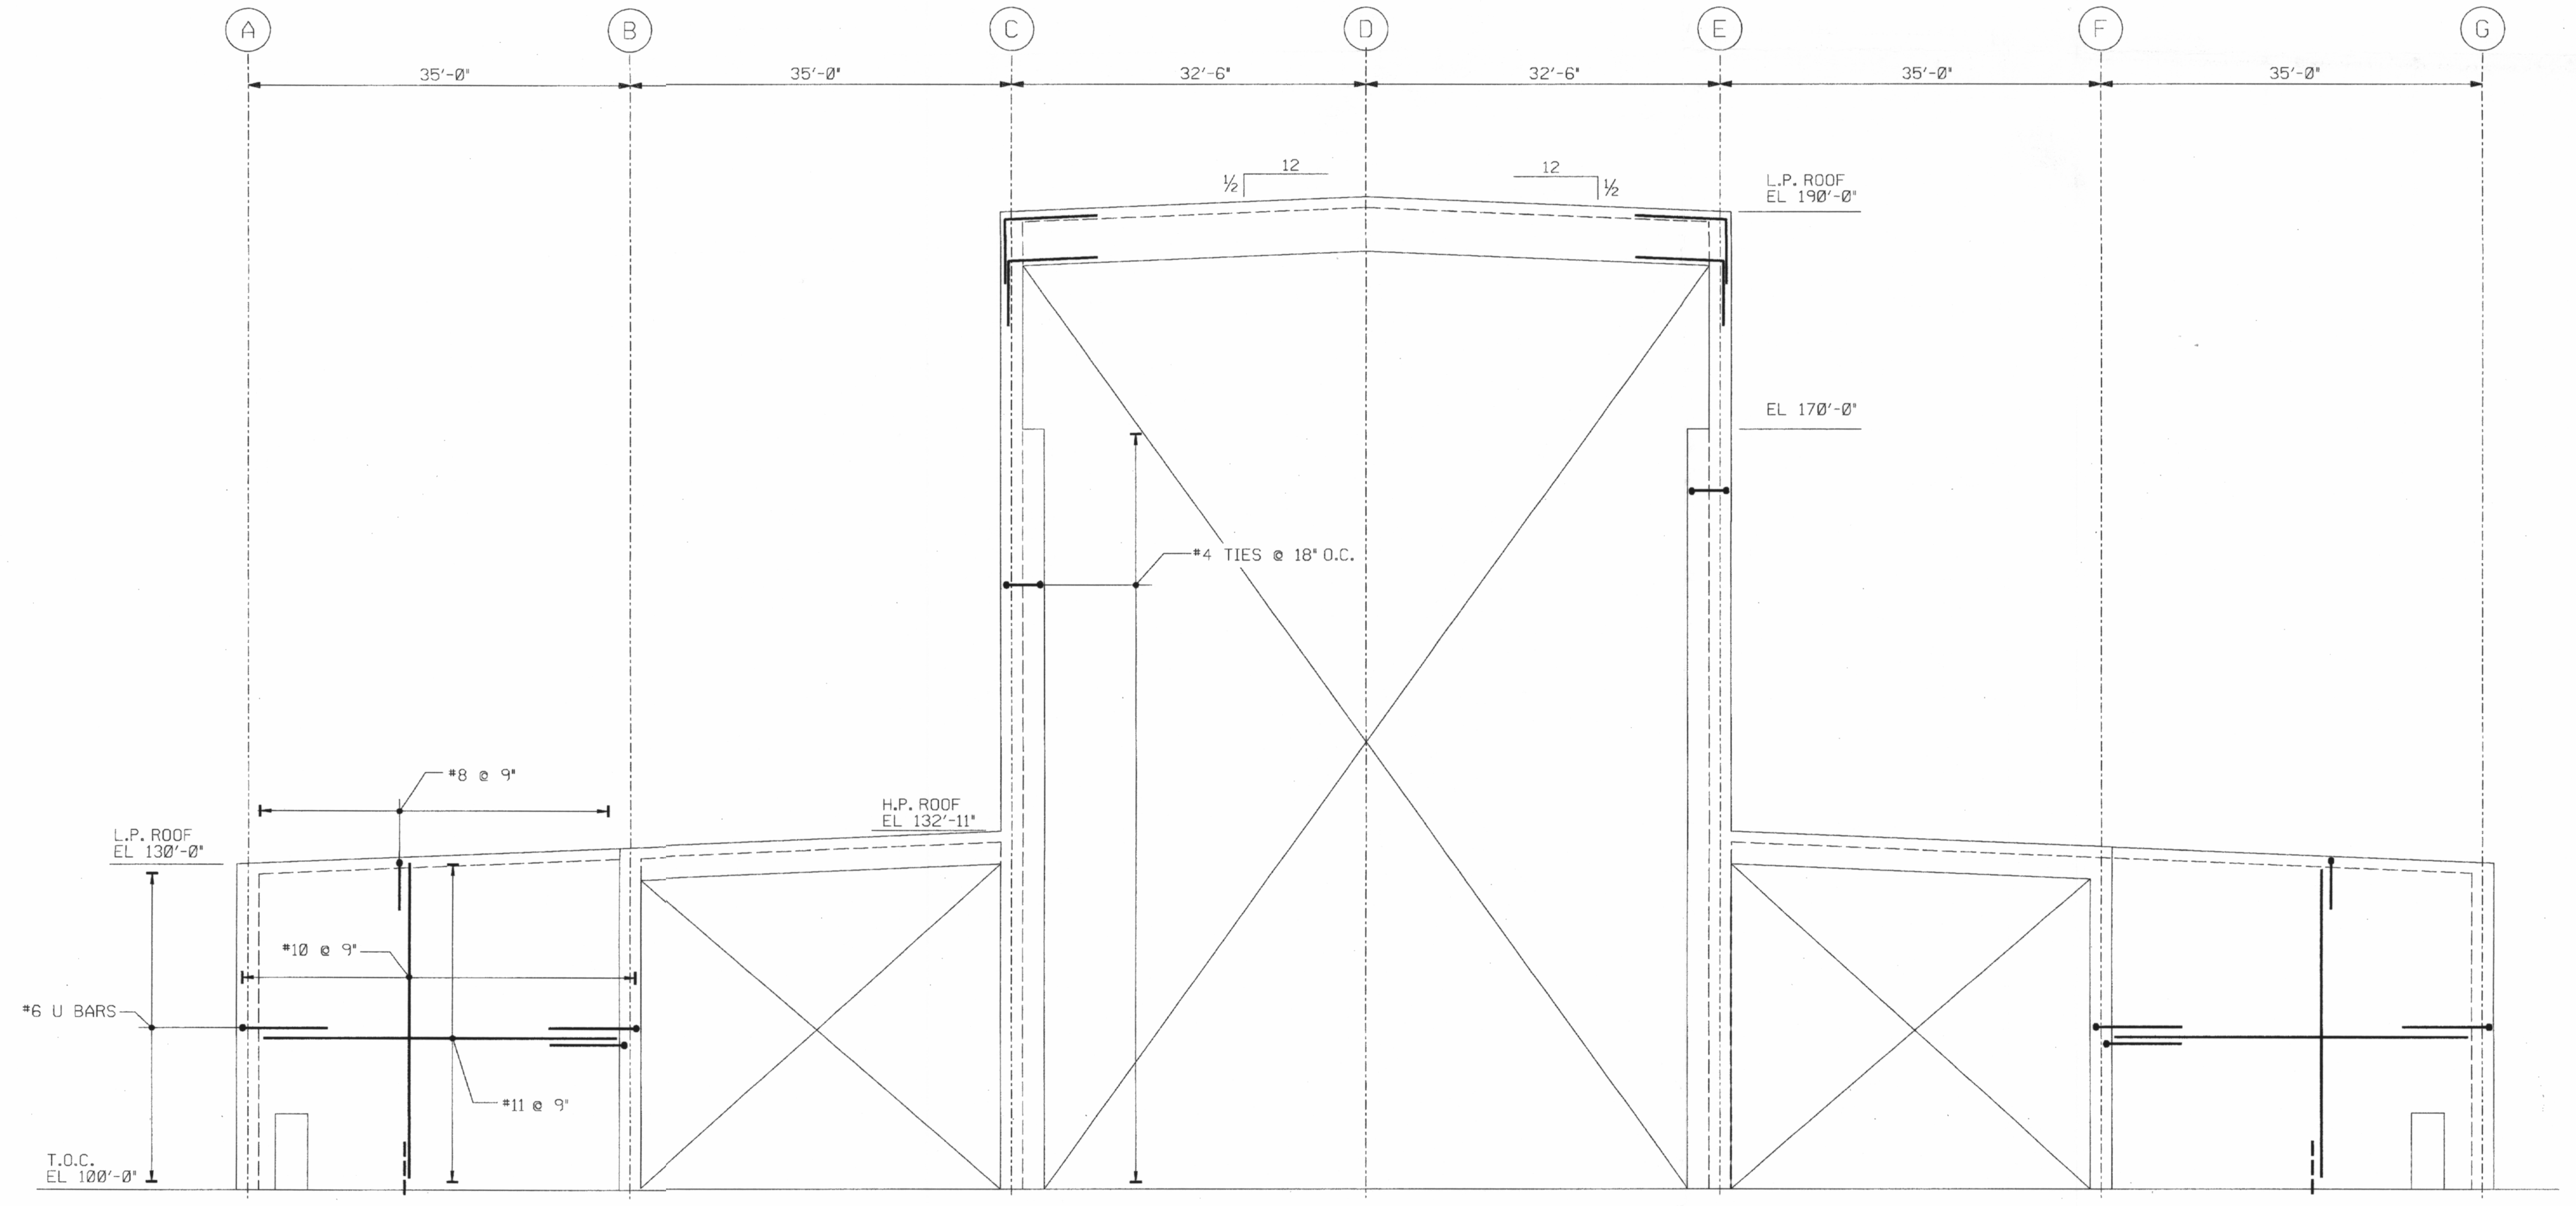

COLUMN LINE 10 WALL ELEVATION
REINFORCING TO BE SYMMETRICAL ABOUT COL. LINE D

NOTES:
1. FOR NOTES AND REFERENCE DRAWINGS, SEE DRAWING 0599602-EC-2.

STONE & WEBSTER ENGR. CORP. - DENVER
AED343

THIS DRAWING CREATED ON INTERGRAPH

QA CATEGORY I
IMPORTANT TO SAFETY

0 2 5 10 20
SCALE: 1/8" = 1'-0"

REVISION	DESCRIPTION	DRAWN BY	CKD	DESIGN BY	CKD	RESP	LEAD	APPR	DATE
A	PRELIMINARY-ISSUED FOR LICENSING REVIEW	HAN	TMS	TMS	WD	BEE	GMM	JHC	1-19-99

ARCH | CIVIL | CONC | STL | L & P | INST | P.S. | S.A. | FAC | ELEC | MAT'L

CANISTER TRANSFER BUILDING ELEVATIONS - SH 1

PRIVATE FUEL STORAGE FACILITY
PRIVATE FUEL STORAGE, LLC

STONE & WEBSTER ENGINEERING CORPORATION
DENVER, COLORADO

DRAWING NUMBER 0599602-EC-5-A

DESIGN BY	DRAWN BY	SWEC J.O. NO.	FILE NO.	PCT
T.SNYDER	H.A.NORIEGA	0599602	PSFA005.DGN	
DSGN CHK'D BY W.DYKSTRA	CHK'D BY T.SNYDER			

D-10