0599602-EC-6

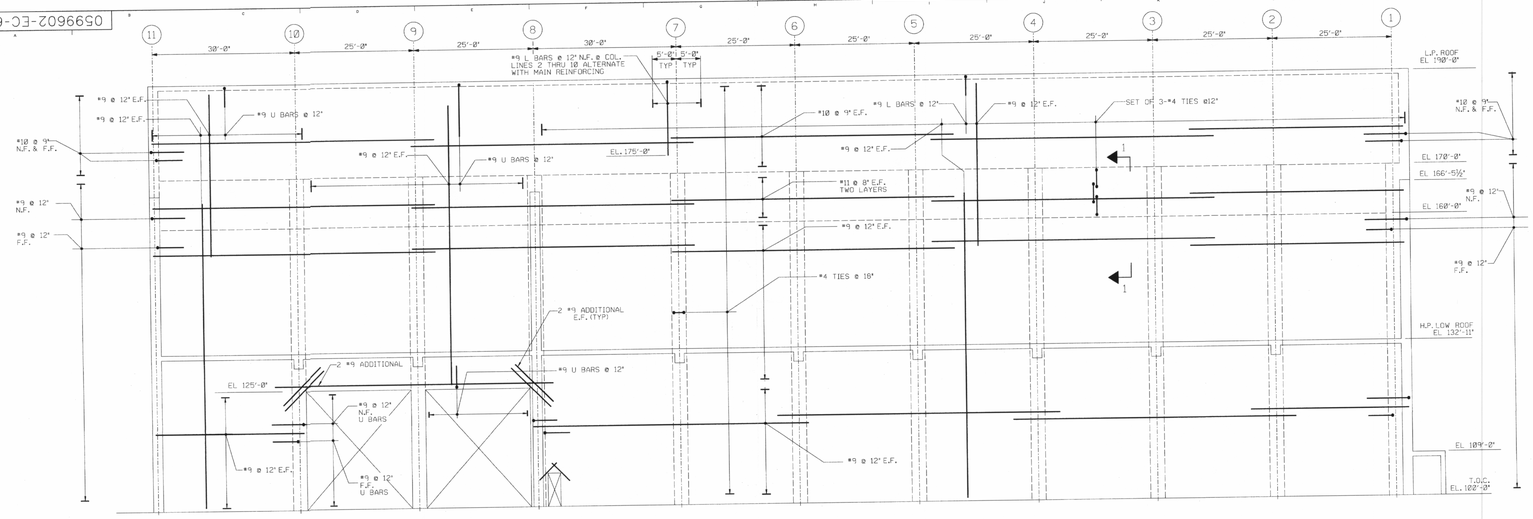

COLUMN LINE E WALL ELEVATION

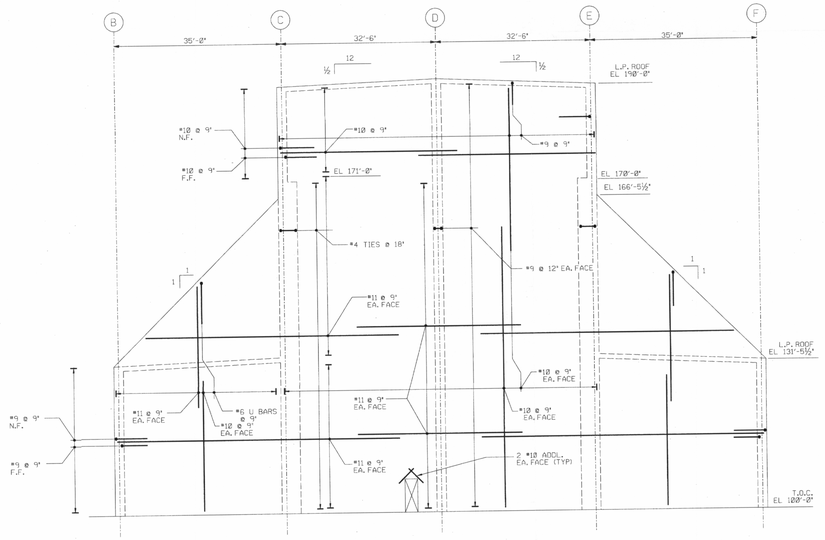

COLUMN LINE 11 WALL ELEVATION

REINFORCING TO BE SYMMETRICAL ABOUT COL. LINE D

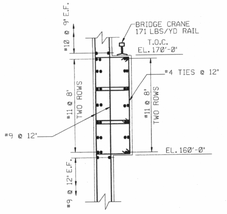

SECTION 1-1

SCALE : ¼" = 1'-0"

NOTES:

1. FOR NOTES AND REFERENCE DRAWINGS, SEE DRAWING 0599602-EC-2.

AE0344

QA CATEGORY I
IMPORTANT TO SAFETY

0 2 5 10 20

SCALE: 1/8" = 1'-0"

CANISTER TRANSFER BUILDING ELEVATIONS - SH 2

PRIVATE FUEL STORAGE FACILITY
PRIVATE FUEL STORAGE, LLC

STONE & WEBSTER ENGINEERING CORPORATION
DENVER, COLORADO

DRAWING NUMBER 0599602-EC-6-A

REVISION	DESCRIPTION
A	PRELIMINARY-ISSUED FOR LICENSING REVIEW

DESIGN BY T.SNYDER — DRAWN BY H.ANDREGA — CHKD BY T.DINDER — DSGN CHKD BY W.DYKSTRA

SHEET J.O. NO. 0599602 — FILE NO. PSFA0086.DGN

THIS DRAWING CREATED ON INTERGRAPH

D-11