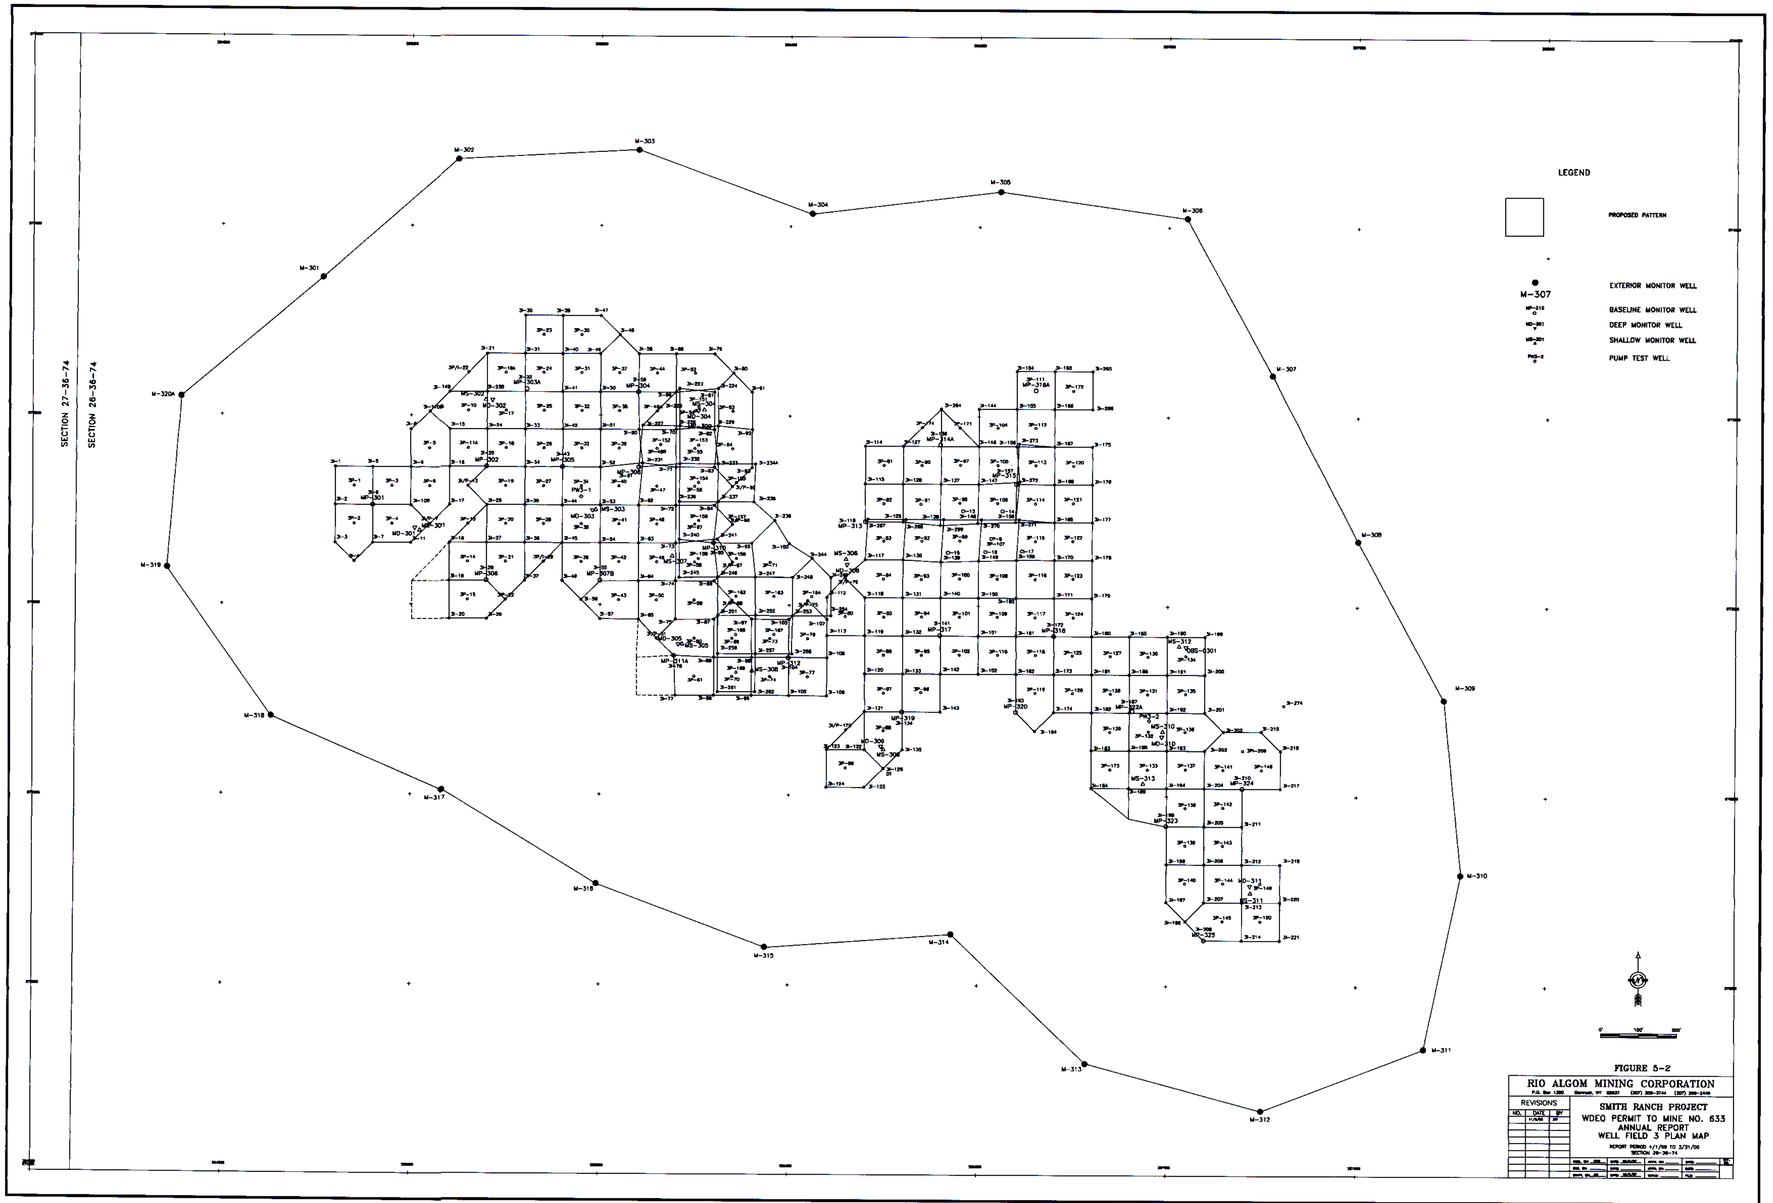
LEGEND
PROPOSED PATTERN
M-307
EXTERIOR MONITOR WELL
BASELINE MONITOR WELL
DEEP MONITOR WELL
SHALLOW MONITOR WELL
PUMP TEST WELL
SECTION 27-36-74
SECTION 26-36-74
M-301
M-302
M-303
M-304
M-305
M-306
M-307
M-308
M-309
M-310
M-311
M-312
M-313
M-314
M-315
M-316
M-317
M-318
M-319
M-320A
0' 150' 300'
FIGURE 5-2
RIO ALGOM MINING CORPORATION
REVISIONS
SMITH RANCH PROJECT
WDEQ PERMIT TO MINE NO. 633
ANNUAL REPORT
WELL FIELD 3 PLAN MAP
REPORT PERIOD 4/1/99 TO 3/31/00
SECTION 26-36-74

D-9