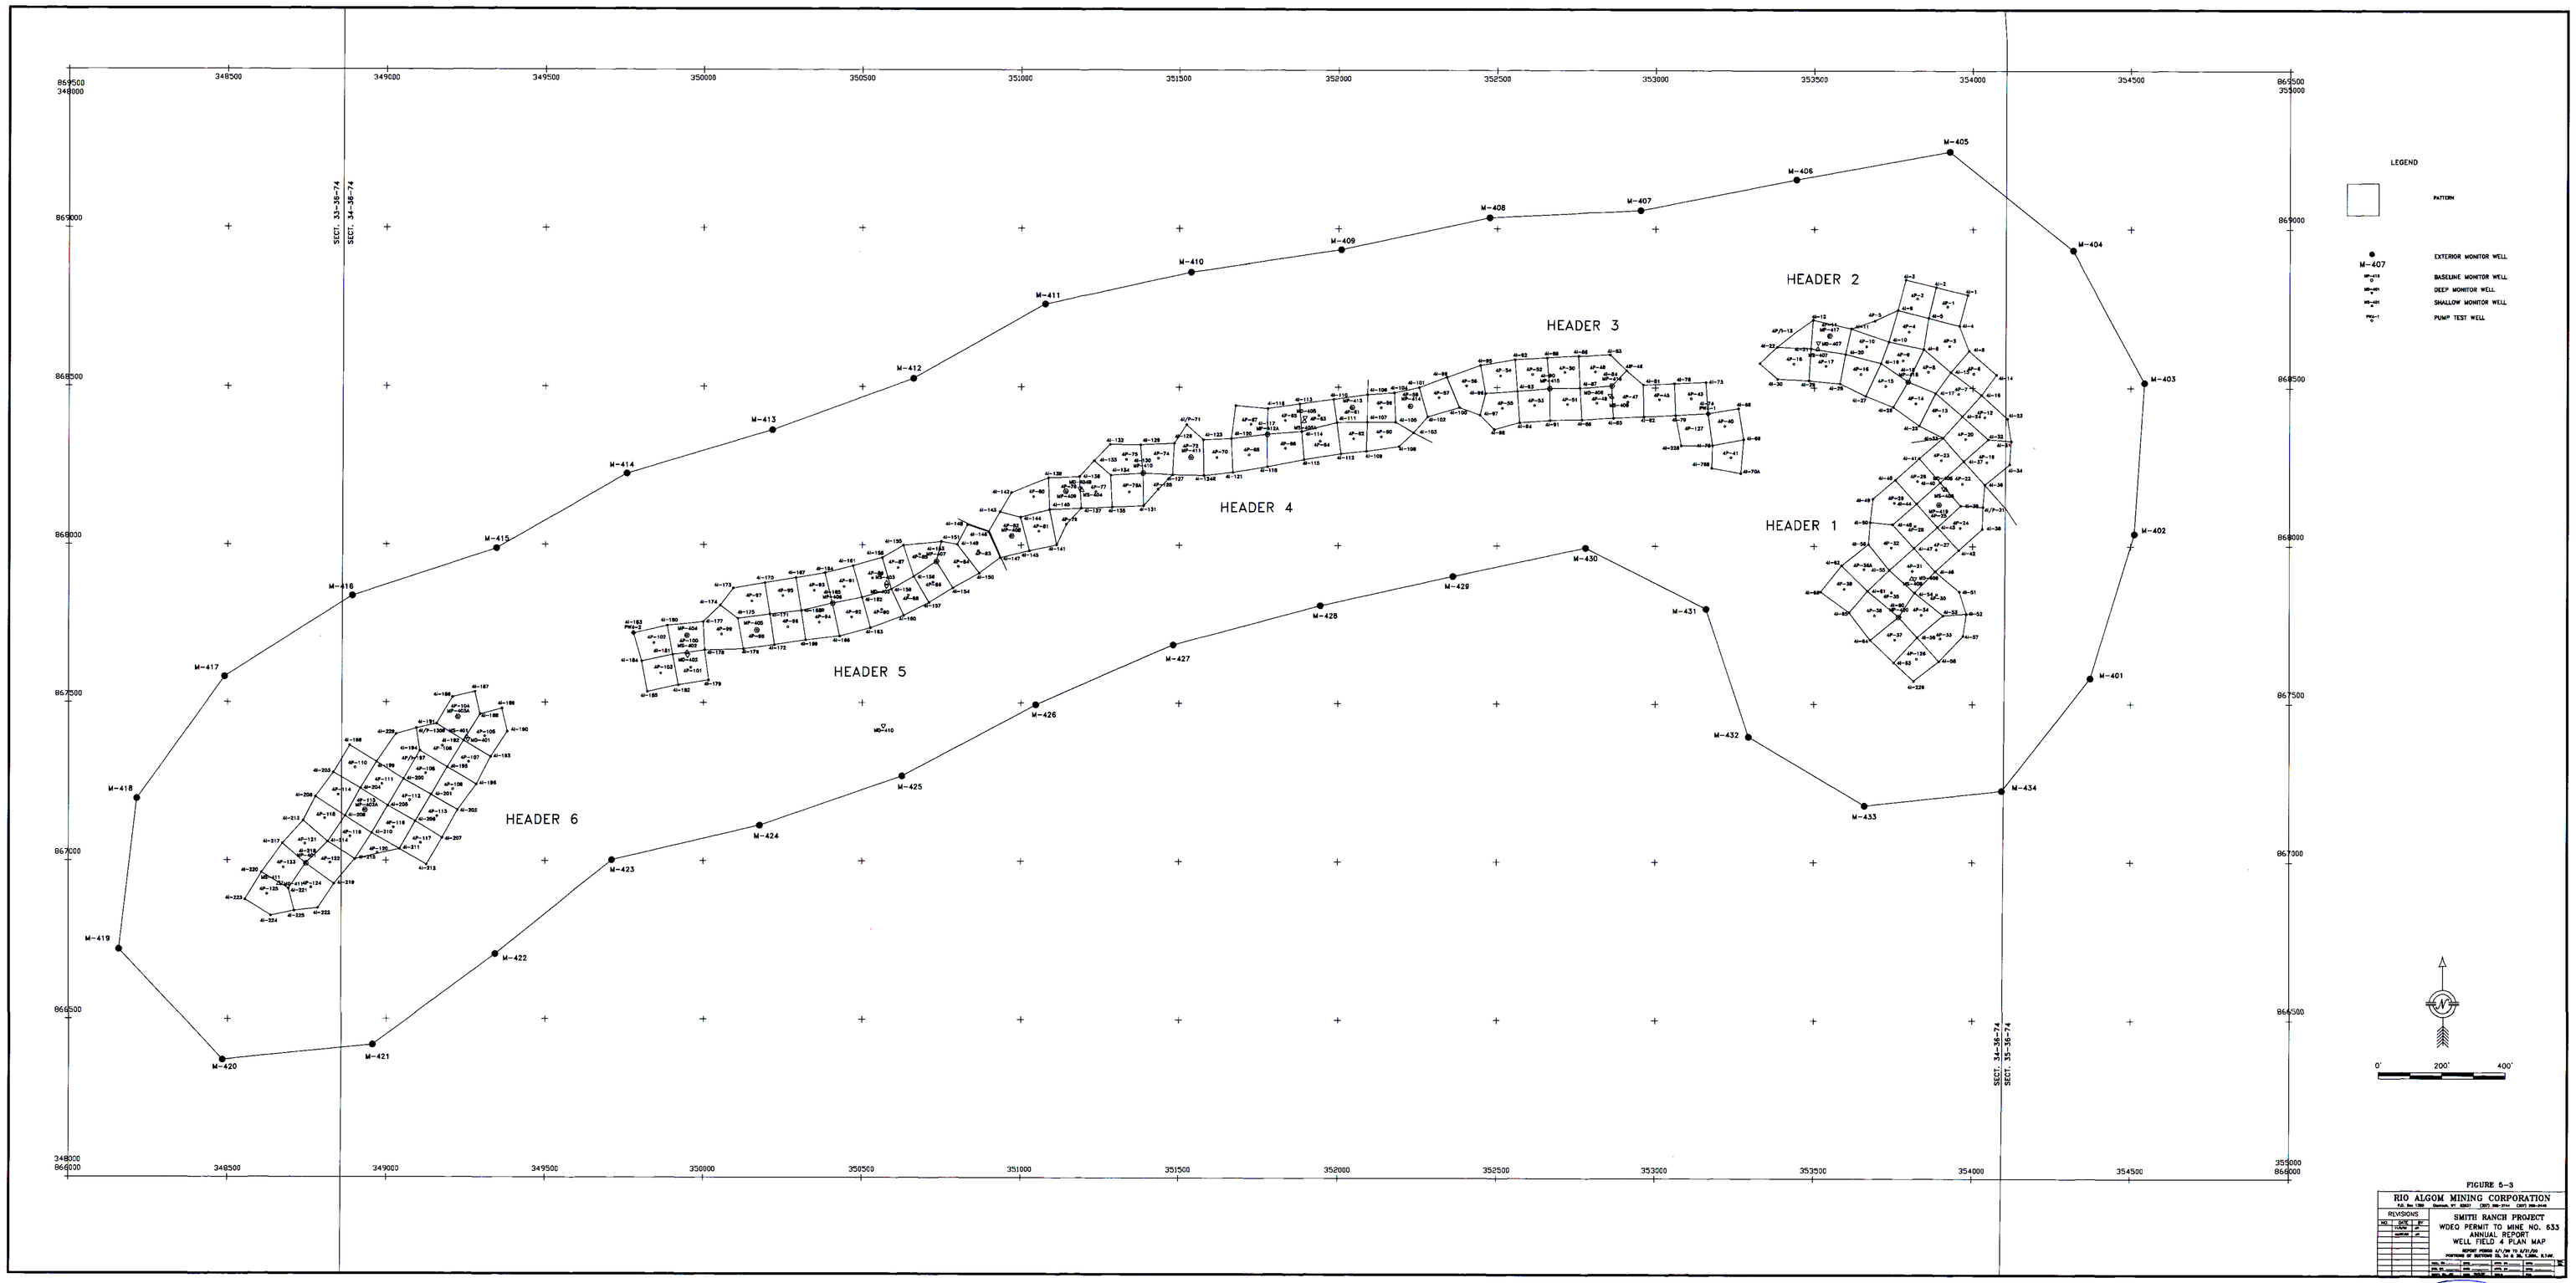

FIGURE 6-3

RIO ALGOM MINING CORPORATION

SMITH RANCH PROJECT
WDEQ PERMIT TO MINE NO. 633
ANNUAL REPORT
WELL FIELD 4 PLAN MAP

D-10