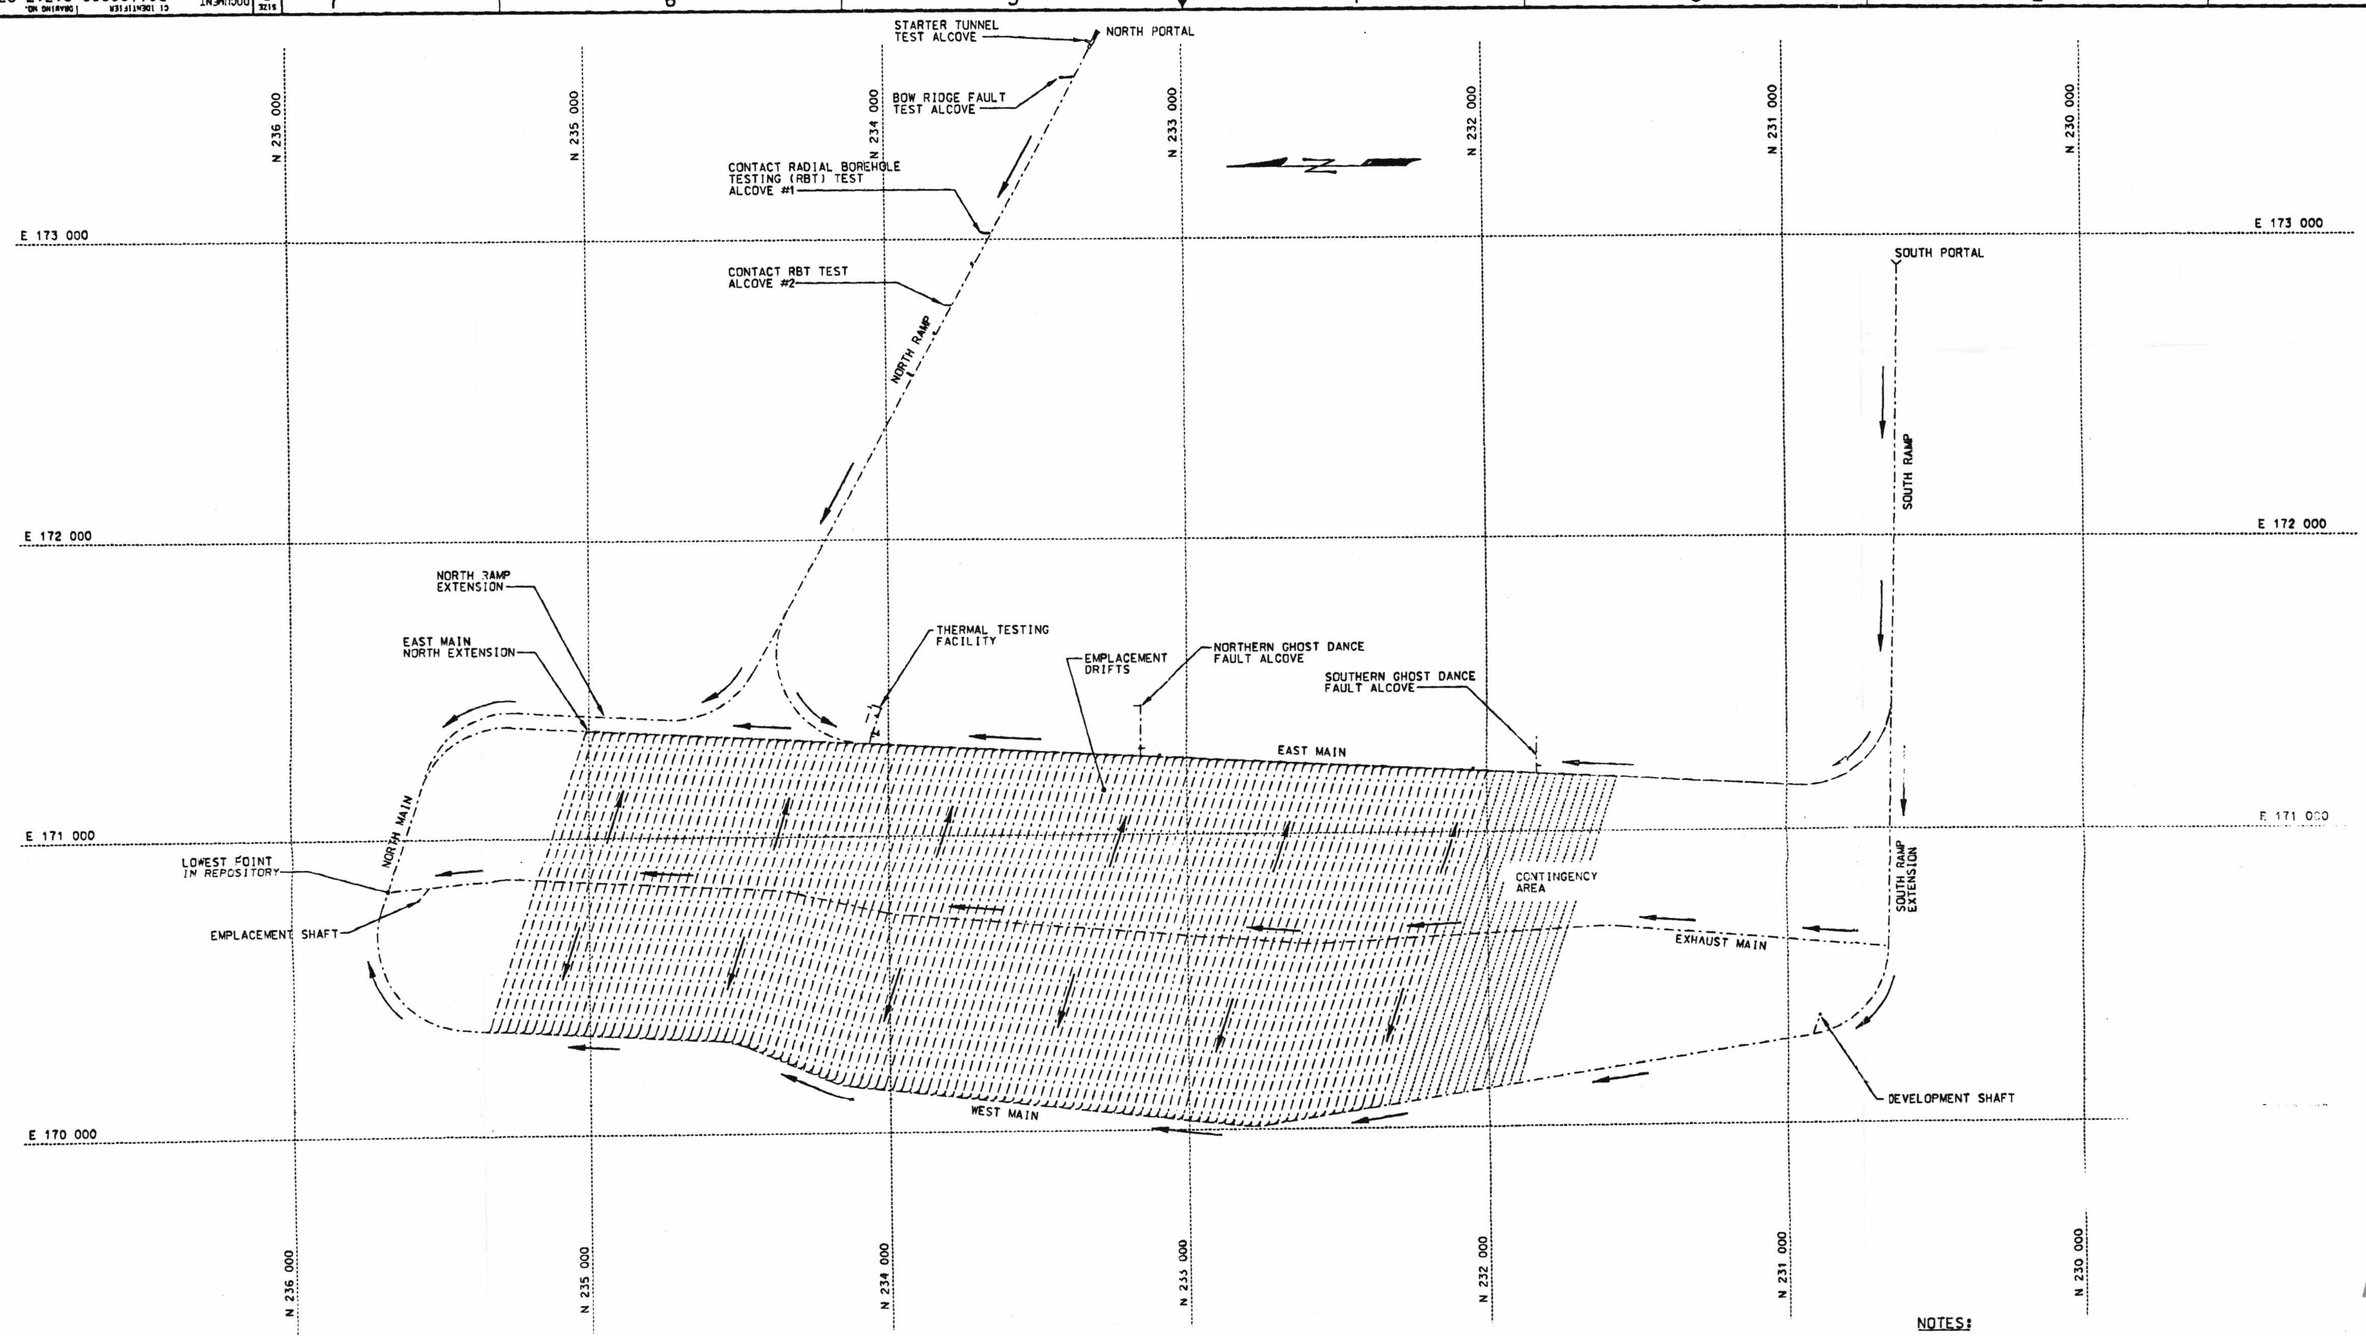

NOTES:

1. NORTH RAMP, EAST MAIN, SOUTH RAMP, AND DEPICTED ALCOVES CONSTRUCTED AS PART OF EXPLORATORY STUDIES FACILITIES. REMAINING OPENINGS HAVE YET TO BE CONSTRUCTED.

THIS DRAWING IS PRELIMINARY AND NOT INTENDED FOR CONSTRUCTION, PROCUREMENT OR FABRICATION.

DESIGN INPUTS
SEE DRAWING INPUTS LIST

APPROVALS	INITIAL/DATE
DRAWN J OLSEN	7/28/97
ORIGINATOR C GORRELL	07/28/97
CHECKED J PETERS	7/28/97
VERIFICATION N/A	N/A
LEAD DESIGN ENGINEER R SAUNDERS	7/28/97
QUALITY ASSURANCE S DANA	7/28/97
DEPARTMENT MANAGER K BHATTACHARYYA	7/28/97

U.S. DEPARTMENT OF ENERGY
Yucca Mountain Site Characterization Project
M&O Civilian Radioactive Waste Management System MANAGEMENT & OPERATING CONTRACTOR

REPOSITORY DESIGN
DRAINAGE PATTERNS
VA DESIGN LAYOUT
PLAN

SIZE D | DOCUMENT IDENTIFIER: BCAA00000-01717-2700-81028-00 | REV

SCALE NOTED | QA CLASSIFICATION Q | W.B.S. 1.2.4 | CAD FILE R1MINE:81028

REV	DESCRIPTION	DATE	DRN	CHK	VER	L.D.E.	Q.A.	D.W.
00	INITIAL ISSUE	07/28/97			N/A			

GRAPHIC SCALE
0 100 200 400 600 800 m
1 : 10 000

ALL DIMENSIONS ARE SHOWN IN METERS UNLESS OTHERWISE NOTED

RECORD DESIGNATOR QA: L

28-JUL-1997 10:56

9801280348

D-7

ANSTEC APERTURE CARD