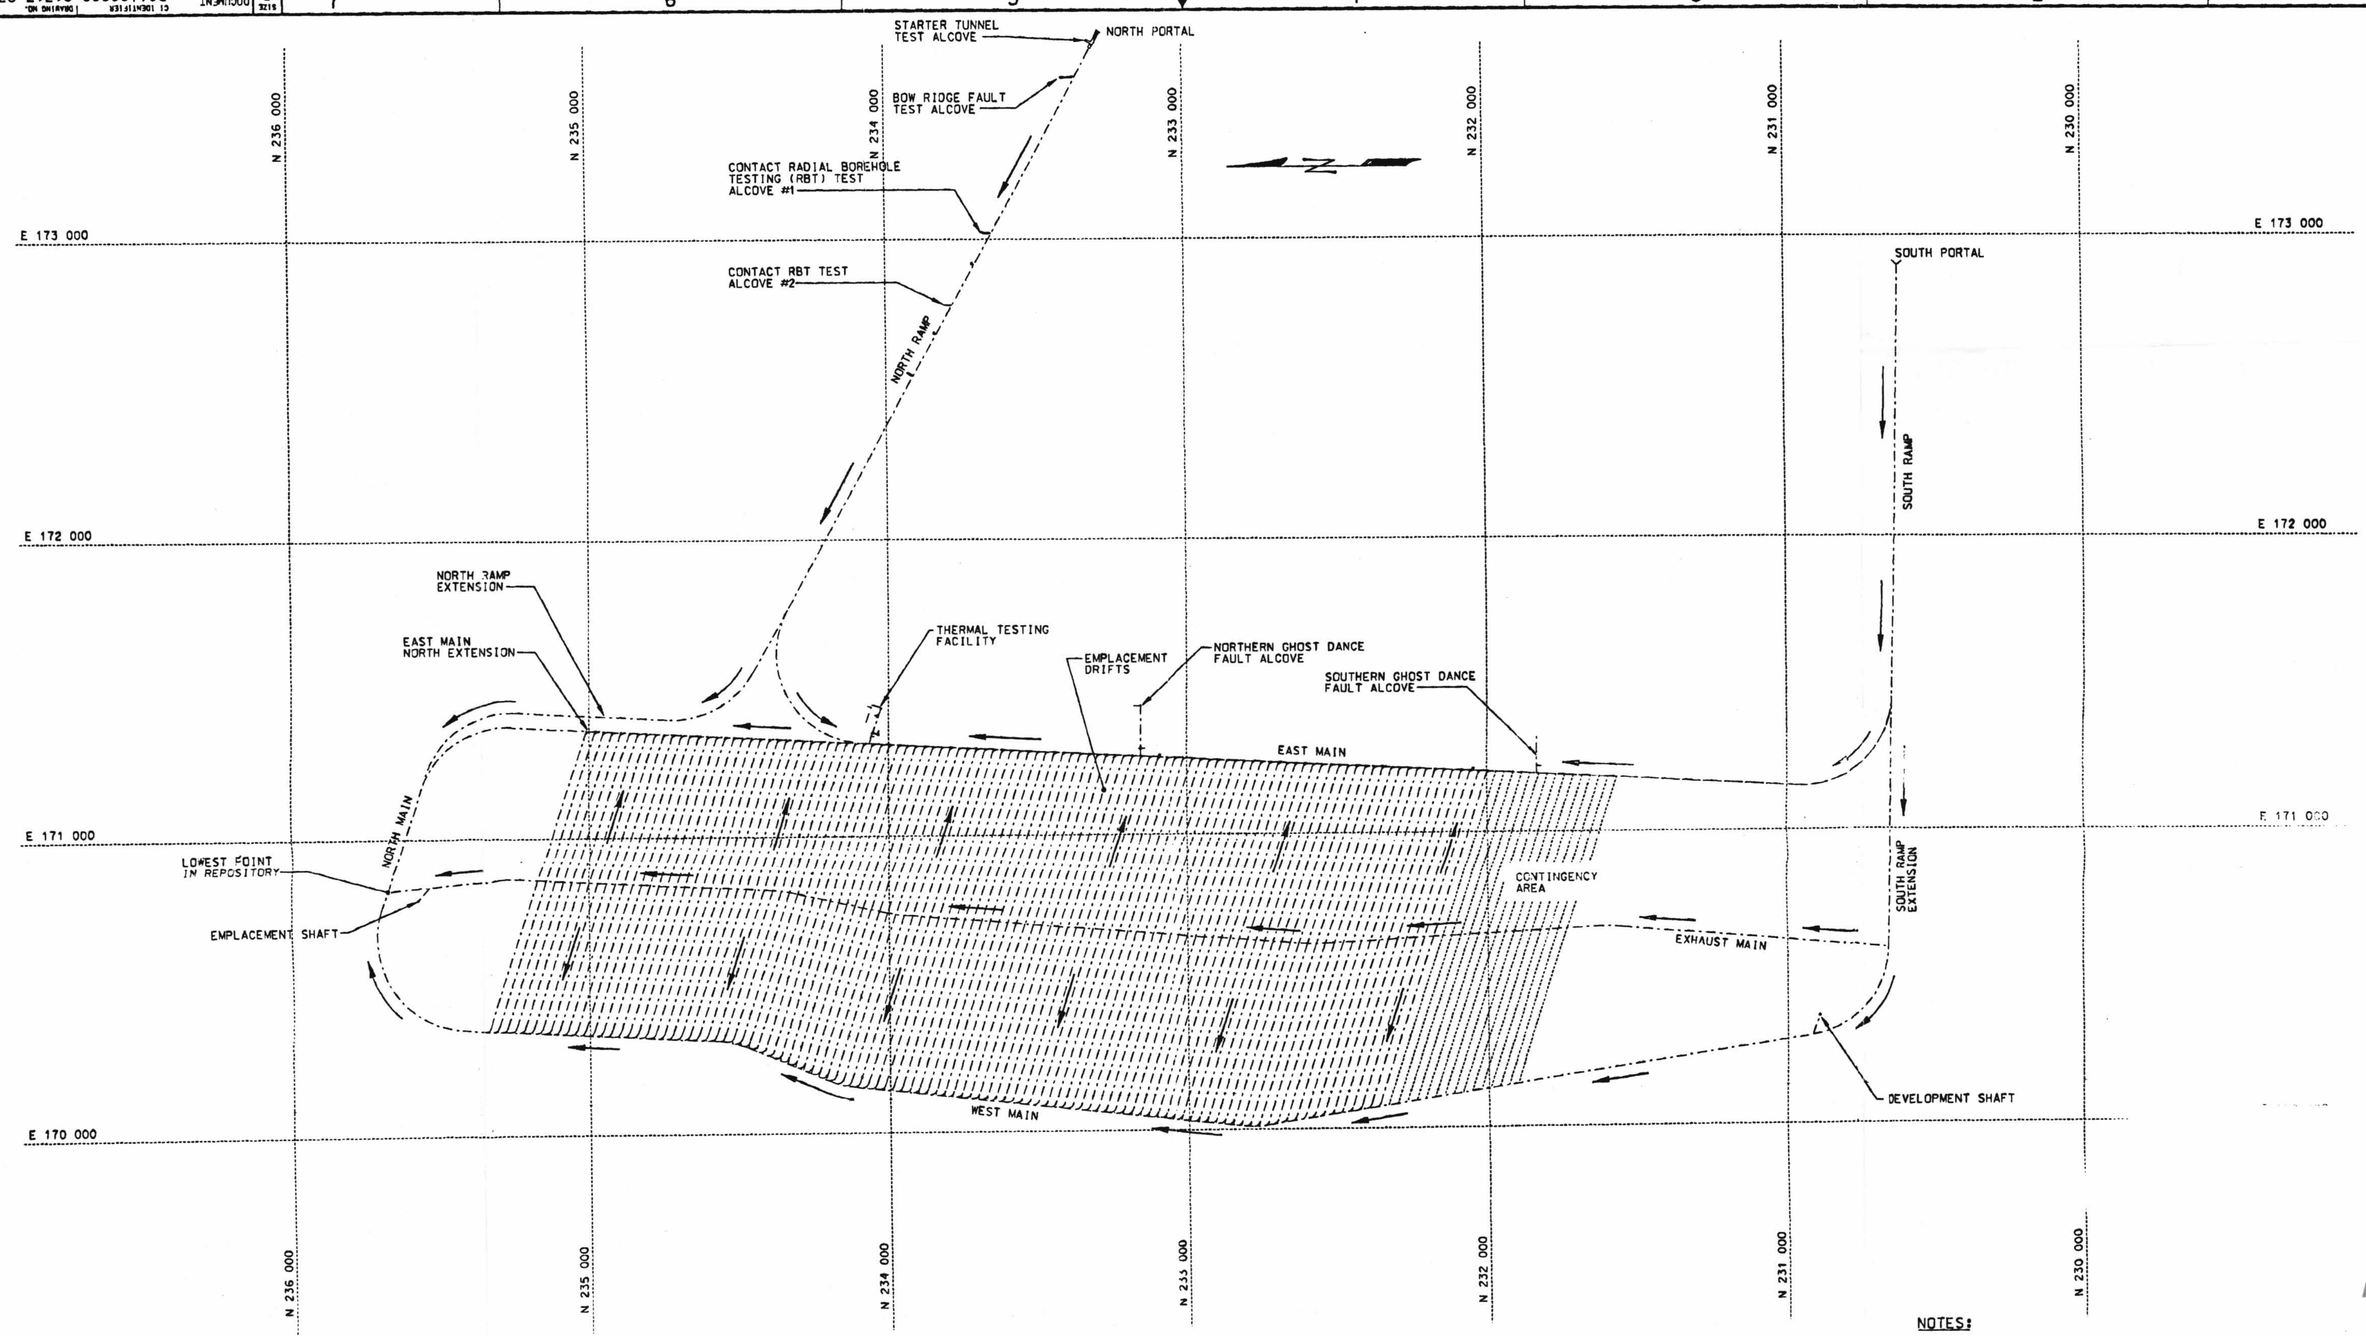

NOTES:

1. NORTH RAMP, EAST MAIN, SOUTH RAMP, AND DEPICTED ALCOVES CONSTRUCTED AS PART OF EXPLORATORY STUDIES FACILITIES. REMAINING OPENINGS HAVE YET TO BE CONSTRUCTED.

THIS DRAWING IS PRELIMINARY AND NOT INTENDED FOR CONSTRUCTION, PROCUREMENT OR FABRICATION.

DESIGN INPUTS
SEE DRAWING INPUTS LIST

ALL DIMENSIONS ARE SHOWN IN METERS UNLESS OTHERWISE NOTED

GRAPHIC SCALE
0 100 200 400 600 800 m
1 : 10 000

REV	DESCRIPTION	DATE	DWN	DRG	CHK	VER	L.D.E.	Q.A.	D.S.
00	INITIAL ISSUE	07/28/97				N/A			

APPROVALS	INITIAL/DATE
DRAWN: J OLSEN	7/28/97
ORIGINATOR: C GORRELL	07/28/97
CHECKED: J PETERS	7/28/97
VERIFICATION: N/A	N/A
LEAD DESIGN ENGINEER: R SAUNDERS	7/28/97
QUALITY ASSURANCE: S DANA	7/28/97
DEPARTMENT MANAGER: K BHATTACHARYYA	7/28/97

U.S. DEPARTMENT OF ENERGY
Yucca Mountain Site Characterization Project
M&O Civilian Radioactive Waste Management System MANAGEMENT & OPERATING CONTRACTOR

REPOSITORY DESIGN
DRAINAGE PATTERNS
VA DESIGN LAYOUT
PLAN

SIZE	DOCUMENT IDENTIFIER	CI IDENTIFIER	DRAWING NO.	REV
D		BCAA00000	01717-2700-81028	00

SCALE	QA CLASSIFICATION	W.B.S.	CAD FILE
NOTED	0	1.2.4	R1MINE:81028

CADD CODE:

RECORD DESIGNATOR OAI L

ANSTEC APERTURE CARD

olsenj t:\wrapsmine\dgn\81028.dgn

28-JUL-1997 10:56

9801280348

9801280348

D-7