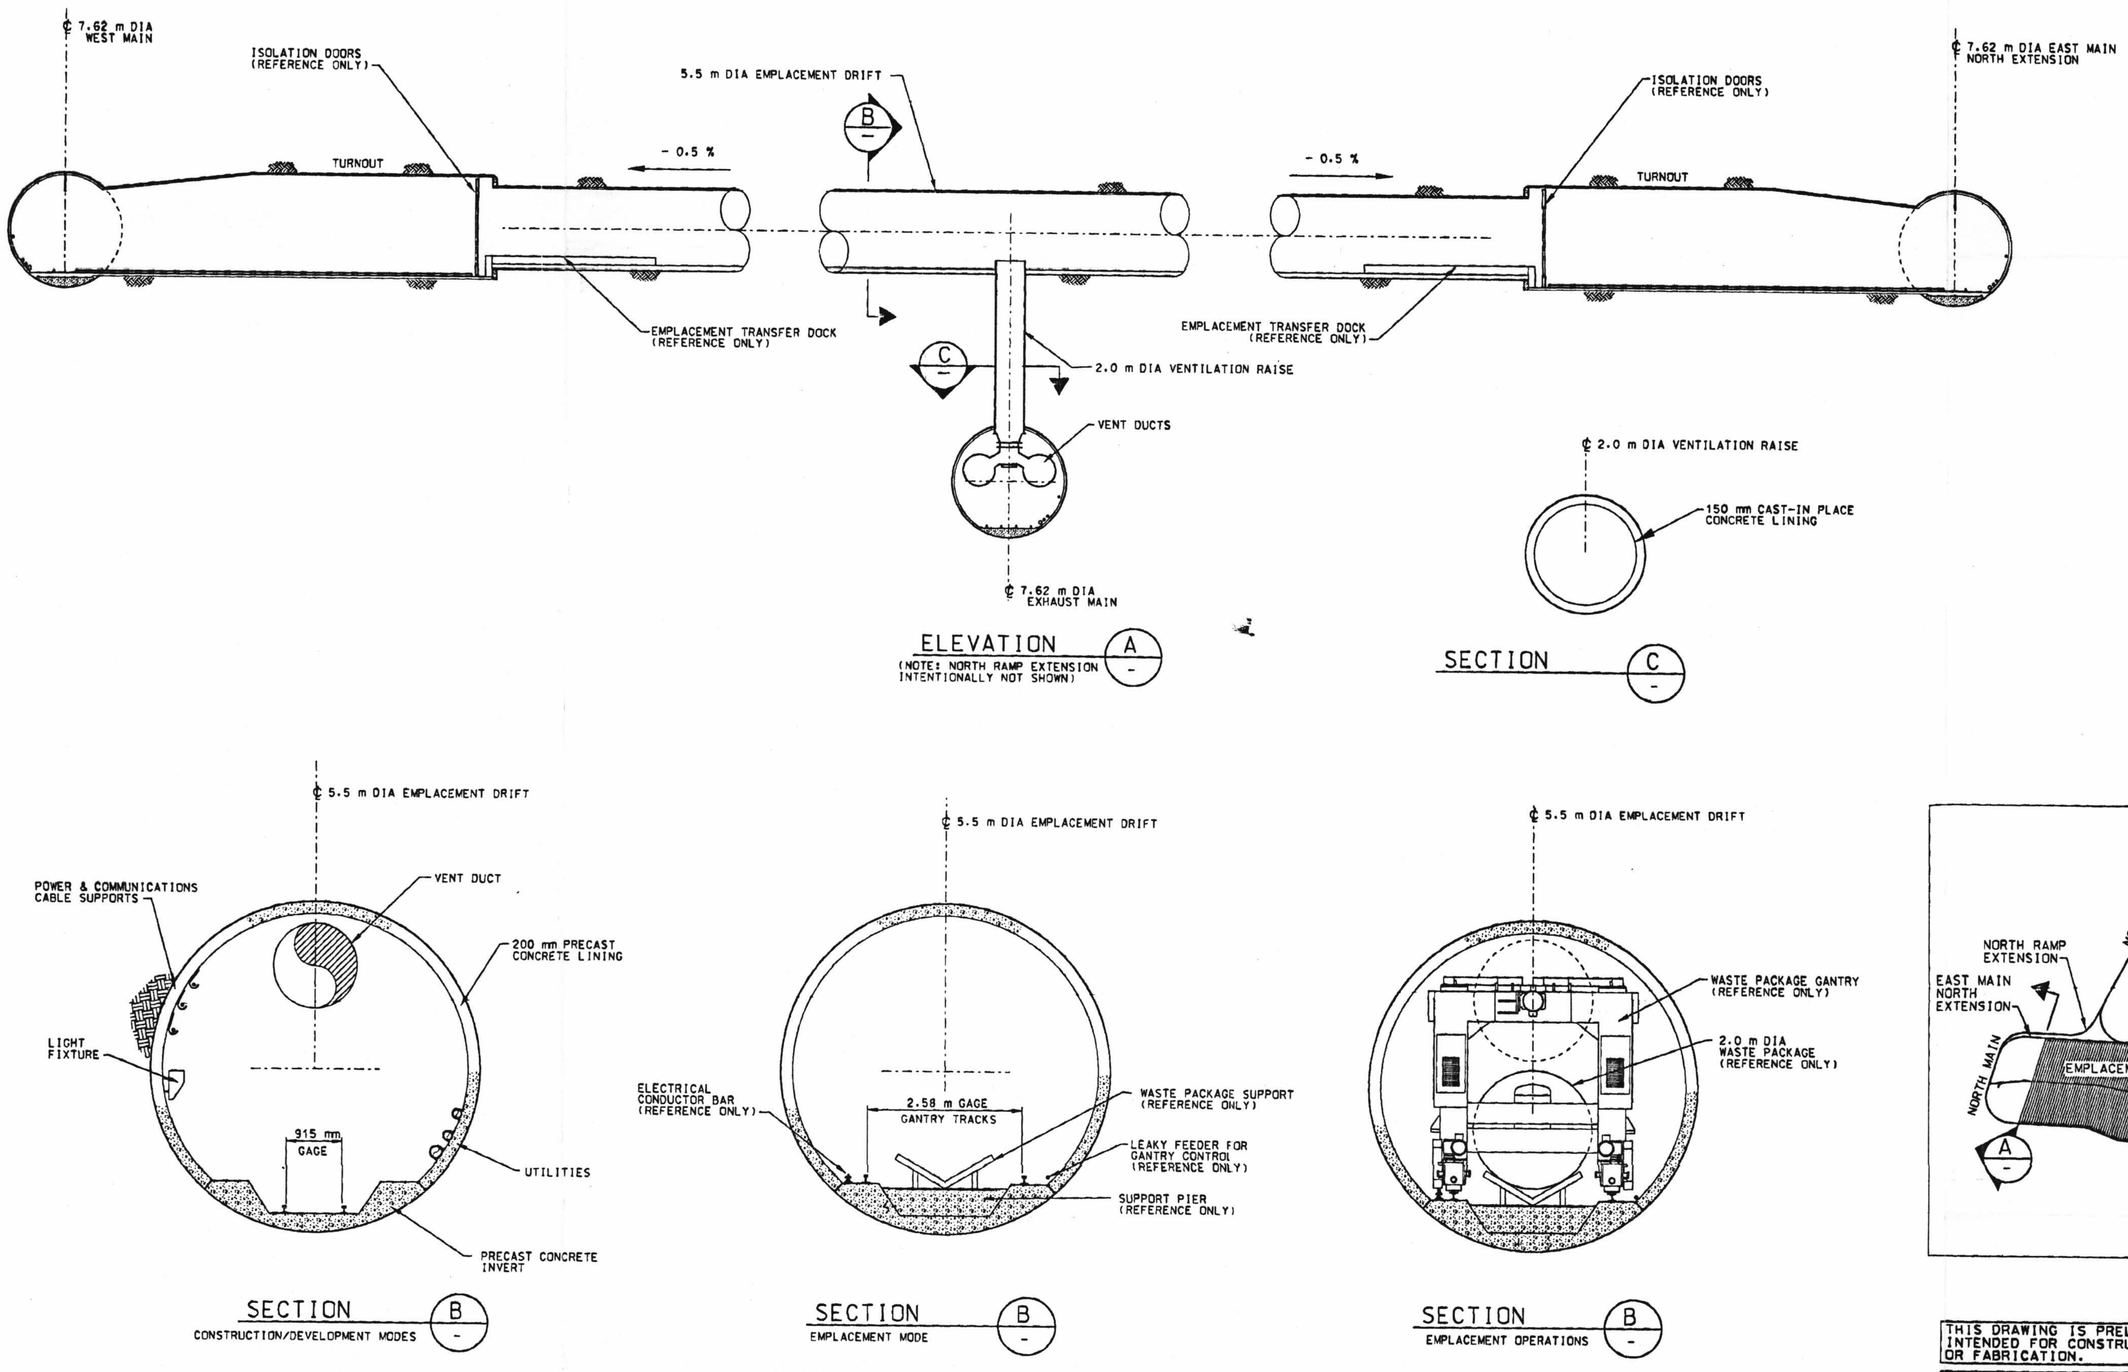

ELEVATION A
(NOTE: NORTH RAMP EXTENSION INTENTIONALLY NOT SHOWN)

SECTION C

SECTION B
CONSTRUCTION/DEVELOPMENT MODES

SECTION B
EMPLACEMENT MODE

SECTION B
EMPLACEMENT OPERATIONS

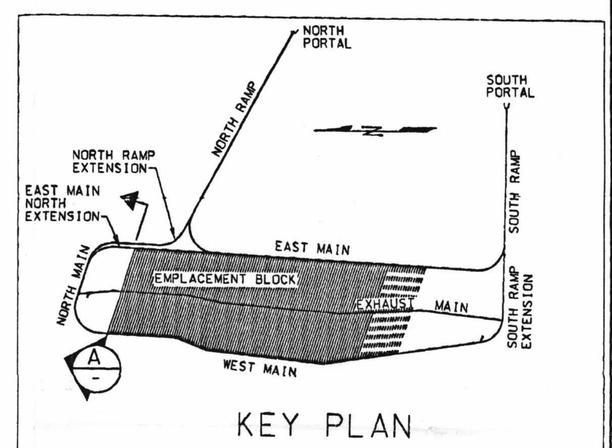

KEY PLAN

ANSTEC APERTURE CARD

THIS DRAWING IS PRELIMINARY AND NOT INTENDED FOR CONSTRUCTION, PROCUREMENT OR FABRICATION.

DESIGN INPUTS
SEE DRAWING INPUTS LIST

REV	DESCRIPTION	DATE	DRN	CHK	VER	L.D.E.	Q.A.	D.M.
00	INITIAL ISSUE	07/28/97	DCM	CRA	N/A	RSS	SD	KB

APPROVALS	INITIAL/DATE
DRAWN: W GOLIEN	DCM 7/28/97
DESIGNATOR: C GORRELL	CRA 07/28/97
CHECKED: J PETERS	JP 7/28/97
VERIFICATION: N/A	N/A
LEAD DESIGN ENGINEER: R SAUNDERS	RSS 7/28/97
QUALITY ASSURANCE: S DANA	SD 7/28/97
DEPARTMENT MANAGER: K BHATTACHARYYA	KB 7/28/97

U.S. DEPARTMENT OF ENERGY
Yucca Mountain Site Characterization Project
M&O Civilian Radioactive Waste Management System MANAGEMENT & OPERATING CONTRACTOR

REPOSITORY DESIGN
TYPICAL EMPLACEMENT DRIFT AND VENTILATION RAISE SECTIONS, ELEVATIONS

SIZE D | DOCUMENT IDENTIFIER: BCAA00000-01717-2700-81035-00 | REV
SCALE NONE | QA CLASSIFICATION 0 | W.B.S. 1.2.4 | CAD FILE R1MINE:81035
CAGE CODE:

RECORD DESIGNATOR QA: L

28-JUL-1997 11:11

980128036 1

980128036 1

D-14