D | DOCUMENT IDENTIFIER: BAB000000-01717-2100-20008-02 | CI IDENTIFIER | DRAWING NO.

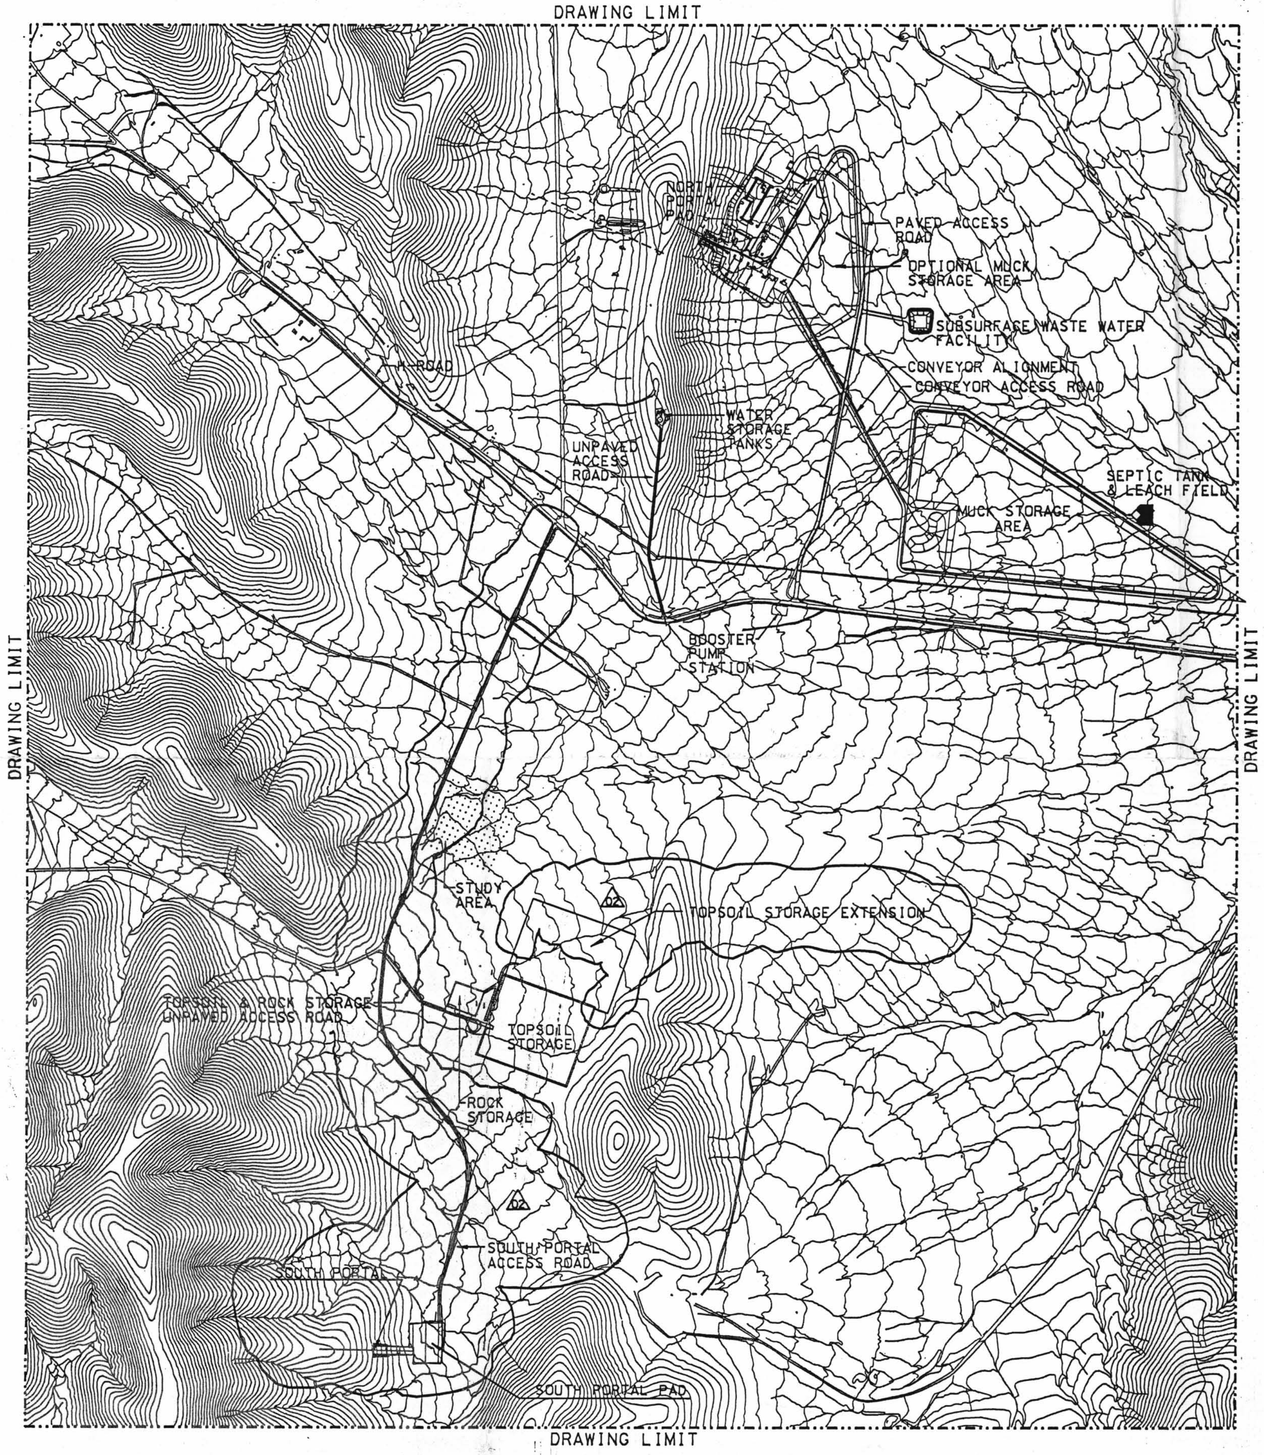

N

NOTES:

1. FOR CIVIL ABBREVIATIONS SEE DRAWING 20005.
2. FOR CIVIL GENERAL NOTES, LEGEND AND SYMBOLS SEE DRAWING 20006.

GRAPHIC SCALE

0 300 600 1200 1800 FEET

1" = 600'

REV	DESCRIPTION	DATE	DRN	ORG	CHK	APP	L.D.E.	Q.A.	D.M.
02	ADDED SOUTH PORTAL ROAD & PAD	6-26-96	TE	PEA	DLP	N/A	GRW	N/A	DWK
	REVISED TOP SOIL EXT CALL-OUT								
	REVISED QA CLASSIFICATION								
01	REVISED QA CLASSIFICATION, SEWER AND	9-26-95	DPS	HAA	RC	N/A	HRM	FCA	GWK
	SEPTIC TANK LOCATION, MUCK STORAGE								
	AREA/ACCESS ROAD & CONVEYER & TOPSOIL								
	STORAGE AREA & ADDED OPTIONAL MUCK								
	STORAGE AREA, REMOVED EXPLOSIVE								
	STORAGE AREA ROAD & CALL-OUT, ACCESS								
	TRAIL & SUBSTATION								
00	ISSUED FOR CONSTRUCTION	12-21-93	HO	HO	RC	AP	HRM	FCA	PAP

CI.16.0000

APPROVALS	INITIAL/DATE
DRAWN H OKEEFE	HO 12-3-93
ORIGINATOR H OKEEFE	HO 12-3-93
CHECKED D SCHMER	DS 12-3-93
R CLARK	RC 12-3-93
VERIFICATION A PAKZAD	AP 12-21-93
LEAD DESIGN ENGINEER H MONTALVO	HM 12-21-93
QUALITY ASSURANCE F ARTH	FA 12-21-93
DEPARTMENT MANAGER P PIMENTEL	PP 12-21-93

U.S. DEPARTMENT OF ENERGY
Yucca Mountain Site Characterization Project
M&O Civilian Radioactive Waste Management System MANAGEMENT & OPERATING CONTRACTOR

EXPLORATORY STUDIES FACILITY STANDARDS
OVERALL SITE PLAN

SIZE	DOCUMENT IDENTIFIER: BAB000000-01717-2100-20008-02	REV
D		

SCALE	QA CLASSIFICATION	V.B.S.	CAD FILE
1"= 600'	N/A	1.2.6	CIVIL:20008.dgn

CAGE CODE: RECORD DESIGNATOR QA:N/A

26-JUN-1996 10:31

ANSTEC APERTURE CARD

9609300008

7/9/96
EFFECTIVE DATE

RECEIVED
JUL 09 1996
DOCUMENT AND RECORDS CENTER

NOTICE OF OPEN CHANGE DOCUMENTS
THIS DOCUMENT IS IMPACTED BY THE LISTED CHANGE DOCUMENT AND CANNOT BE USED WITHOUT THEM

CHANGE DOCUMENT NUMBER	POSTED BY	DATE	STATUS

/proj/esf_s/civil/dgn/stds/20008.dgn

9609300008

D-1