D | DOCUMENT IDENTIFIER: BAB000000-01717-2100-20211-00 | CI IDENTIFIER | DRAWING NO. | REV

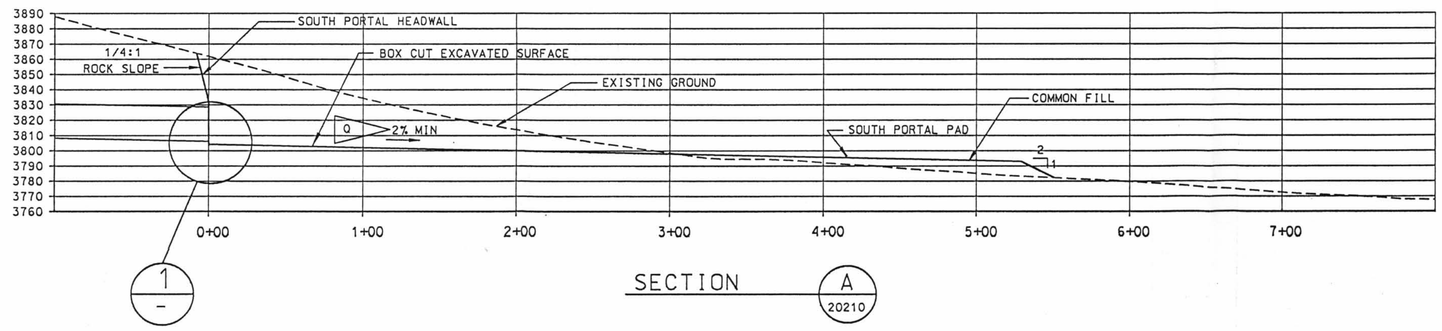

SECTION 1/- A/20210

NOTES:

1. FOR BOX-CUT PLANS AND NOTES SEE DRAWING 20210.

TBV-193 ESF SEISMIC CRITERIA EVALUATION
TBV-224 ROCK MASS PROPERTIES NEED TO BE VERIFIED.

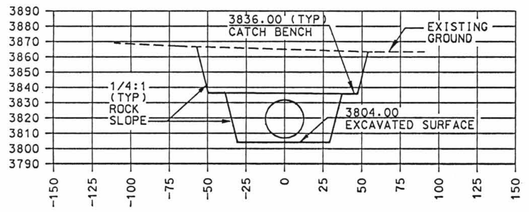

SECTION AT STA 0+00
FACE OF HEADWALL
AREA = 5273 S.F.

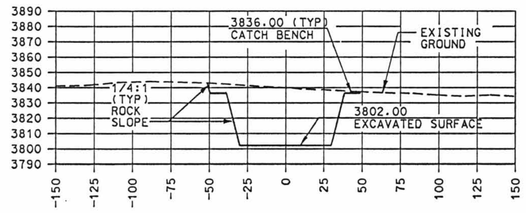

SECTION AT STA 1+00
AREA = 2752 S.F.

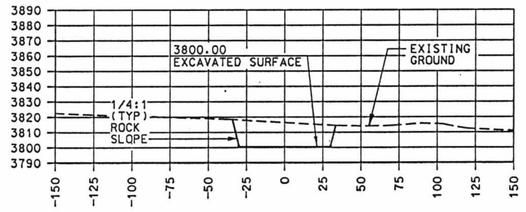

SECTION AT STA 2+00
AREA = 1093 S.F.

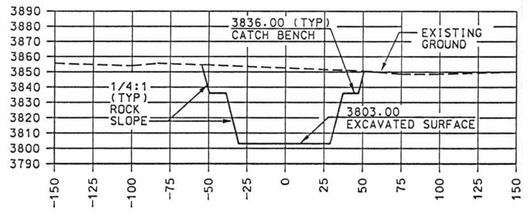

SECTION AT STA 0+50
AREA = 3900 S.F.

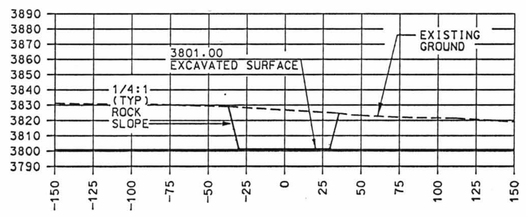

SECTION AT STA 1+50
AREA = 1707 S.F.

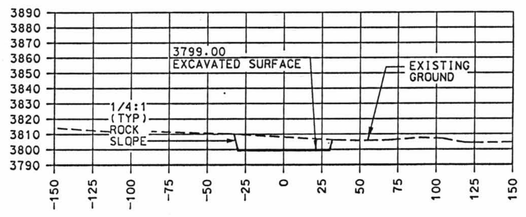

SECTION AT STA 2+50
AREA = 554 S.F.

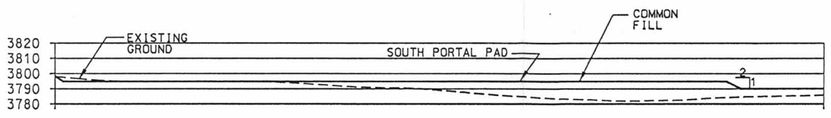

SECTION B/20210

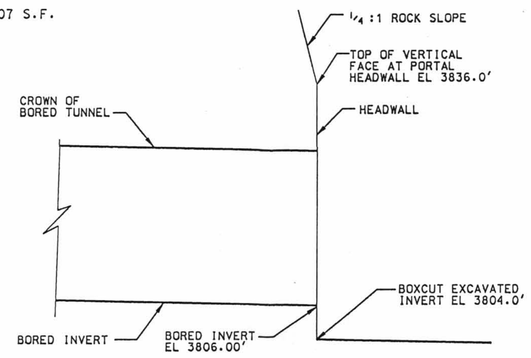

DETAIL 1/- SCALE: NONE

GRAPHIC SCALE
0 50 100 150 FEET
1" = 50'

9609300117

ALISTED APERTURE CARD

FIRST SUBMITTAL

8/5/96
EFFECTIVE DATE

RECEIVED
AUG 05 1996
DOCUMENT AND RECORDS CENTER

NOTICE OF OPEN CHANGE DOCUMENTS
THIS DOCUMENT IS IMPACTED BY THE LISTED CHANGE DOCUMENT AND CANNOT BE USED WITHOUT THEM

CHANGE DOCUMENT NUMBER	POSTED BY	DATE	STATUS

REV	DESCRIPTION	DATE	DRN	ORG	CHK	YER	L.D.E.	Q.A.	D.N.
00	ISSUED FOR CONSTRUCTION	7-24-96							

APPROVALS	INITIAL/DATE
DRAWN T. SAUER	TS 7/24/96
ORIGINATOR H. MONTALVO	7/24/96
CHECKED M DELEON	7-23-96
VERIFICATION L. MORRISON	7/24/96
LEAD DESIGN ENGINEER H MONTALVO	7/24/96
QUALITY ASSURANCE F. ARTH	7/24/96
DEPARTMENT MANAGER G KIMURA	7/24/96

U.S. DEPARTMENT OF ENERGY
Yucca Mountain Site Characterization Project
M&O Civilian Radioactive Waste Management System MANAGEMENT & OPERATING CONTRACTOR

EXPLORATORY STUDIES FACILITY
SOUTH PORTAL PAD AND BOX-CUT SECTIONS

SIZE	DOCUMENT IDENTIFIER	CI IDENTIFIER	DRAWING NO.	REV
D	BAB000000-01717-2100-20211-00			

SCALE	QA CLASSIFICATION	W.B.S.	CAD FILE
1"=50'	Q	1.2.6	CIVIL:20211.DGN

CAGE CODE:

RECORD DESIGNATOR QA:N

23-JUL-1996 07:45

work will follow dtd 9/3/96

sauert /proj/esf_s/civil/dgn/soprtal/20211.dgn

9609300117

D-4