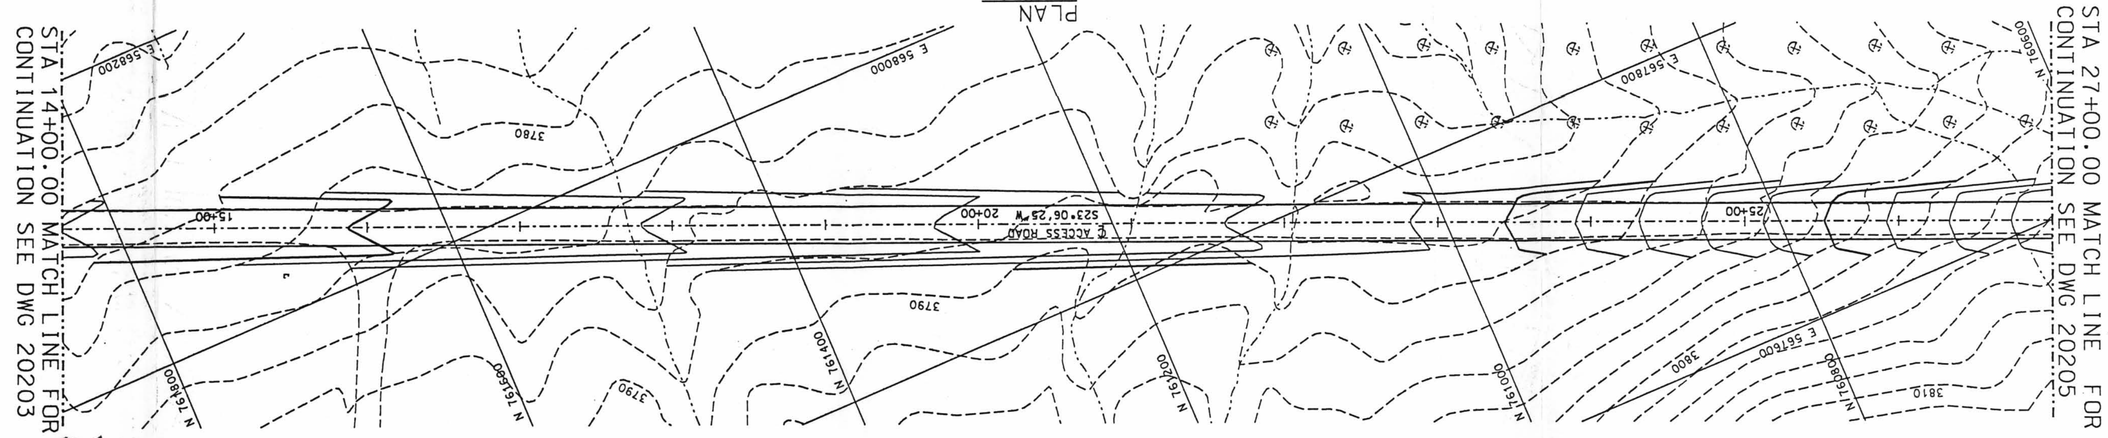

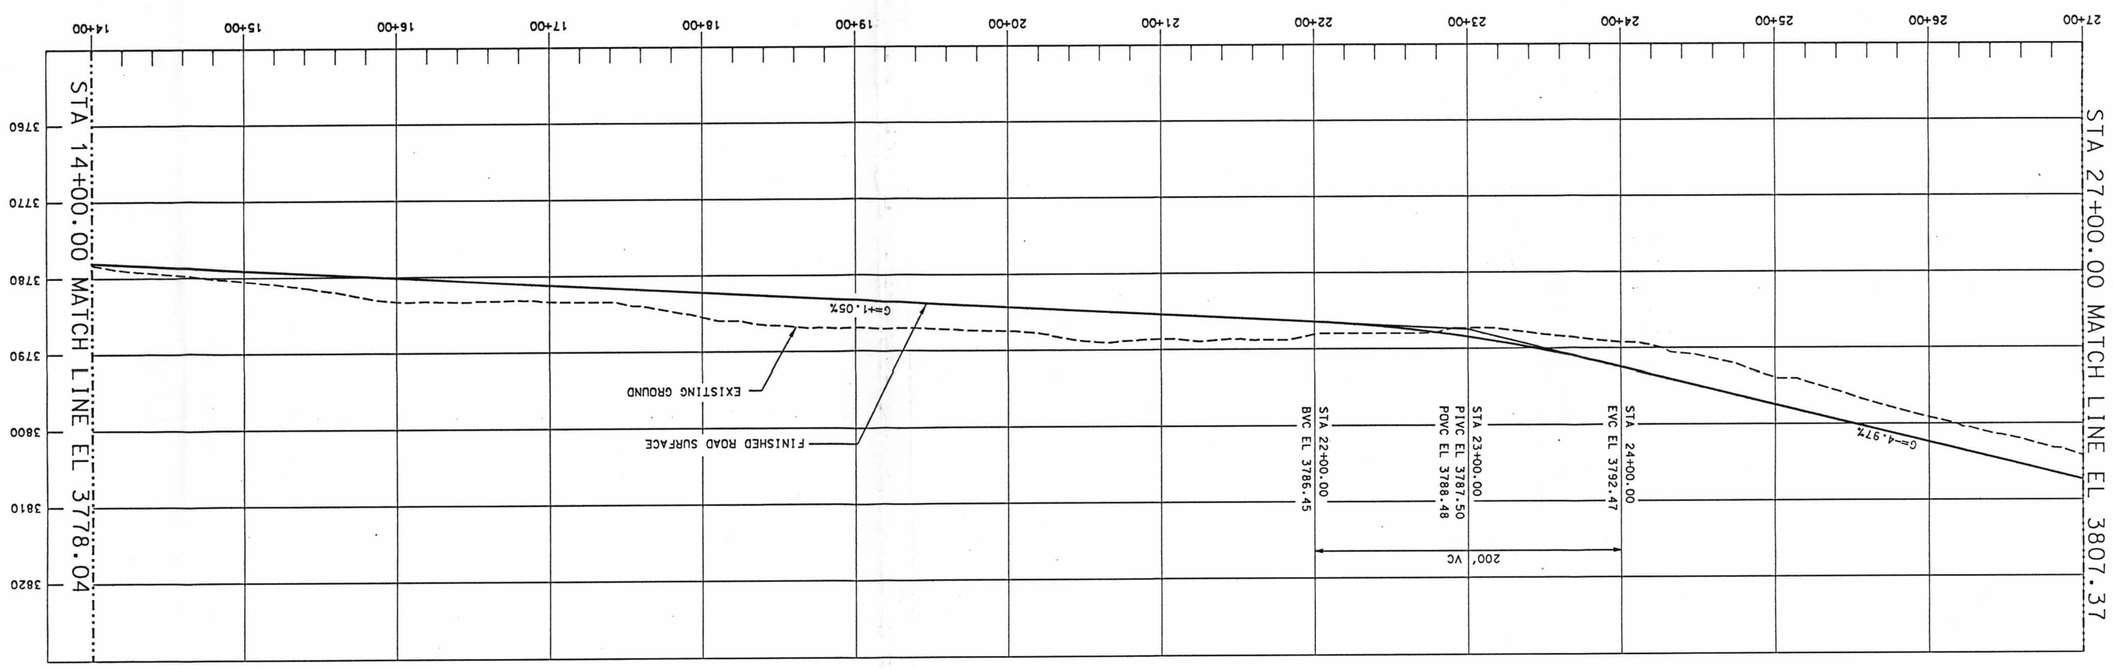

NOTE:

1. FOR GENERAL NOTES SEE DWG 20202.

GRAPHIC SCALE 1" = 50' (0, 50, 100, 150 FEET)

GRAPHIC SCALE 1" = 10' (0, 10, 20, 30 FEET)

REV	DESCRIPTION	DATE	DWN	DSG	CHK	VER	L.D.E.	Q.A.	D.M.	DEPARTMENT MANAGER
00	ISSUED FOR CONSTRUCTION	6-26-96	[illegible]	[illegible]	[illegible]	N/A	[illegible]	N/A	[illegible]	N/A

	INITIAL/DATE
DRAWN	
T SAUER	[illegible] 6-26-96
ORIGINATOR	
H MONTALVO	[illegible]
CHECKED	
M DELEON	[illegible] 6-26-96
VERIFICATION	N/A
LEAD DESIGN ENGINEER	
H MONTALVO	[illegible] 6-26-96
QUALITY ASSURANCE	N/A
G KIMURA	[illegible] 6-26-96

APPROVALS

U.S. DEPARTMENT OF ENERGY
Yucca Mountain Site Characterization Project
CH2M Radioactive Waste Management Systems
MANAGEMENT & OPERATING CONTRACTOR
M&O

EXPLORATORY STUDIES FACILITY
SOUTH PORTAL ACCESS ROAD
PLAN AND PROFILE

SIZE	DOCUMENT	CI IDENTIFIER	DRAWING NO.	REV
D	IDENTIFIER: BABA00000	-01717	-2100-20204	-00

SCALE	CAD FILE
AS NOTED	CIVIL:20204.dgn

CLASSIFICATION N/A; V.B.S. 1.2.6

CASE CODES:

RECORD DESIGNATOR QA:N/A

26-JUN-1996 09:15

/proj/east-a/civil/dgn/soprtal/20204.dgn

Rec'd Mark Luscher 7/5/96

JUL 09 1996
RECEIVED
DOCUMENT AND RECORDS CENTER

NOTICE OF OPEN CHANGE DOCUMENTS
THIS DOCUMENT IS IMPACTED BY THE LISTED CHANGE DOCUMENT AND CANNOT BE USED WITHOUT THEM

CHANGE DOCUMENT NUMBER	POSTED BY	DATE	STATUS

EFFECTIVE DATE 7/9/96

ANSI C APERTURE CARD

96093000-70

D-LD