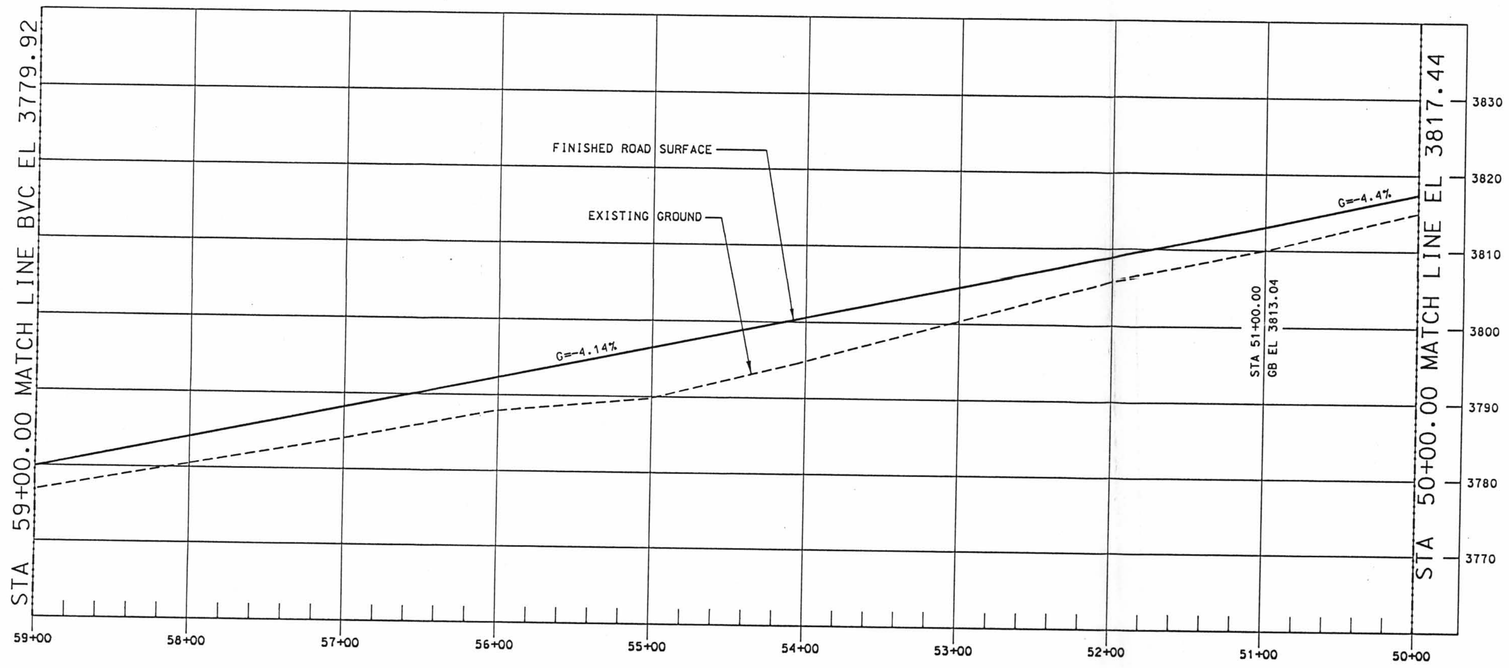

CENTERLINE ACCESS ROAD PROFILE
SCALE: HORIZONTAL 1"=50', VERTICAL 1"=10'

NOTE:

1. FOR GENERAL NOTES SEE DWG 20202.

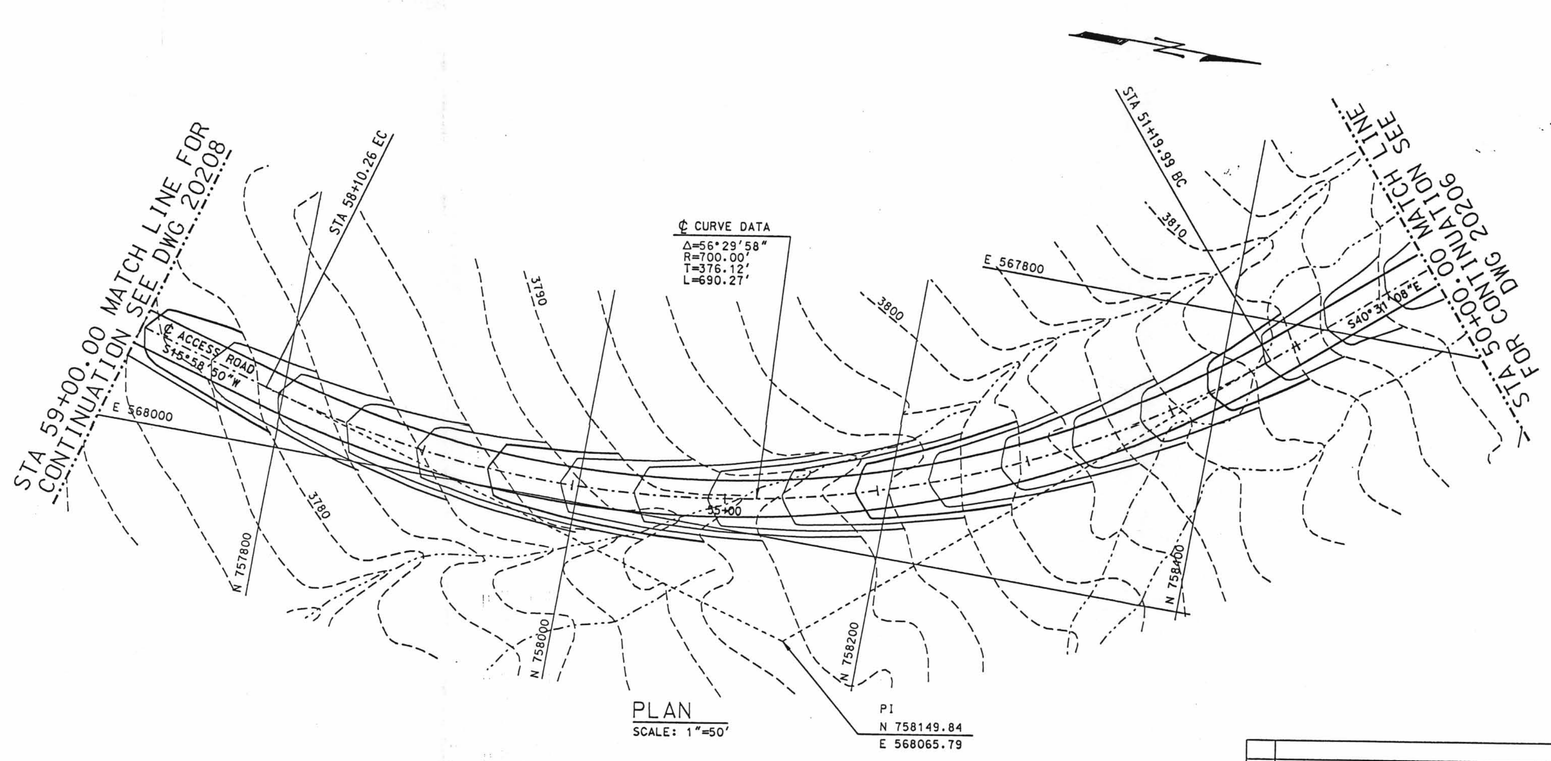

PLAN
SCALE: 1"=50'

9609300086

ANSTEC APERTURE CARD

7/9/96
EFFECTIVE DATE

RECEIVED
JUL 09 1996
DOCUMENT AND RECORDS CENTER

GRAPHIC SCALE
0 50 100 150 FEET
1" = 50'

GRAPHIC SCALE
0 10 20 30 FEET
1" = 10'

NOTICE OF OPEN CHANGE DOCUMENTS
THIS DOCUMENT IS IMPACTED BY THE LISTED CHANGE DOCUMENT AND CANNOT BE USED WITHOUT THEM

CHANGE DOCUMENT NUMBER	POSTED BY	DATE	STATUS

REV	DESCRIPTION	DATE	DRN	ORG	CHK	VER	L.D.E.	Q.A.	D.M.
00	ISSUED FOR CONSTRUCTION	6-26-96				N/A		N/A	

APPROVALS	INITIAL/DATE
DRAWN: T SAUER	6-26-96
ORIGINATOR: H MONTALVO	6/26/96
CHECKED: M DELEON	6-26-96
VERIFICATION: N/A	
LEAD DESIGN ENGINEER: H MONTALVO	6/26/96
QUALITY ASSURANCE: N/A	
DEPARTMENT MANAGER: G KIMURA	6-26-96

U.S. DEPARTMENT OF ENERGY
Yucca Mountain Site Characterization Project
M&O Civilian Radioactive Waste Management System MANAGEMENT & OPERATING CONTRACTOR

EXPLORATORY STUDIES FACILITY
SOUTH PORTAL ACCESS ROAD
PLAN AND PROFILE

SIZE D | DOCUMENT IDENTIFIER: BABA00000-01717-2100-20207-00 | REV
SCALE AS NOTED | QA CLASSIFICATION N/A | W.B.S. 1.2.6 | CAD FILE CIVIL:20207.dgn

9609300086

D-7

25-JUN-1996 12:49

/proj/esf_s/civil/dgn/soprtal/20207.dgn