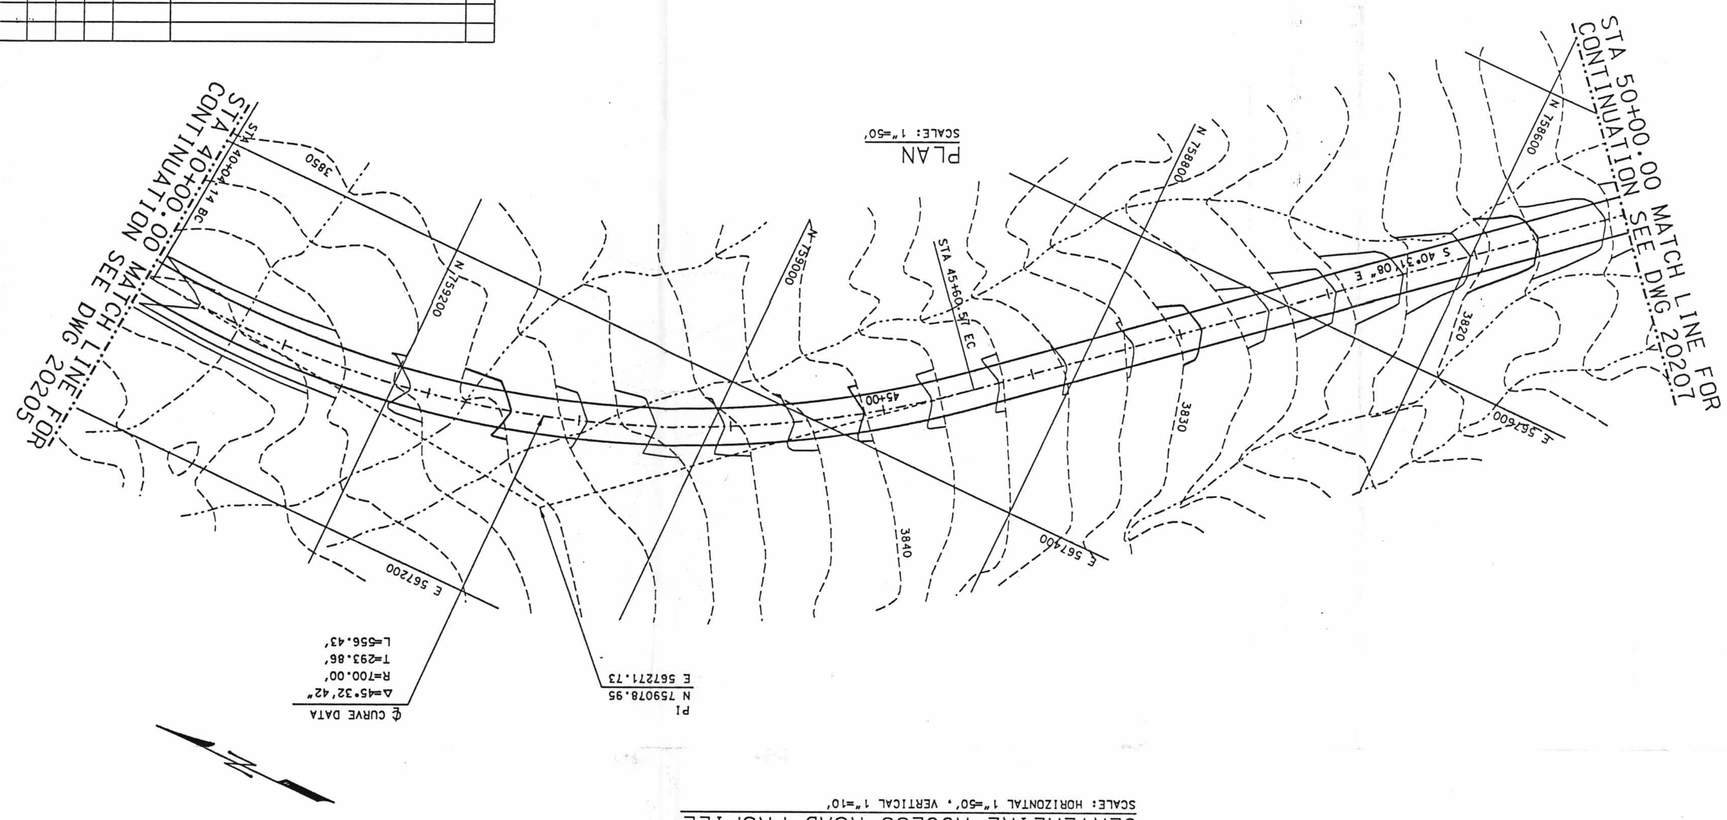

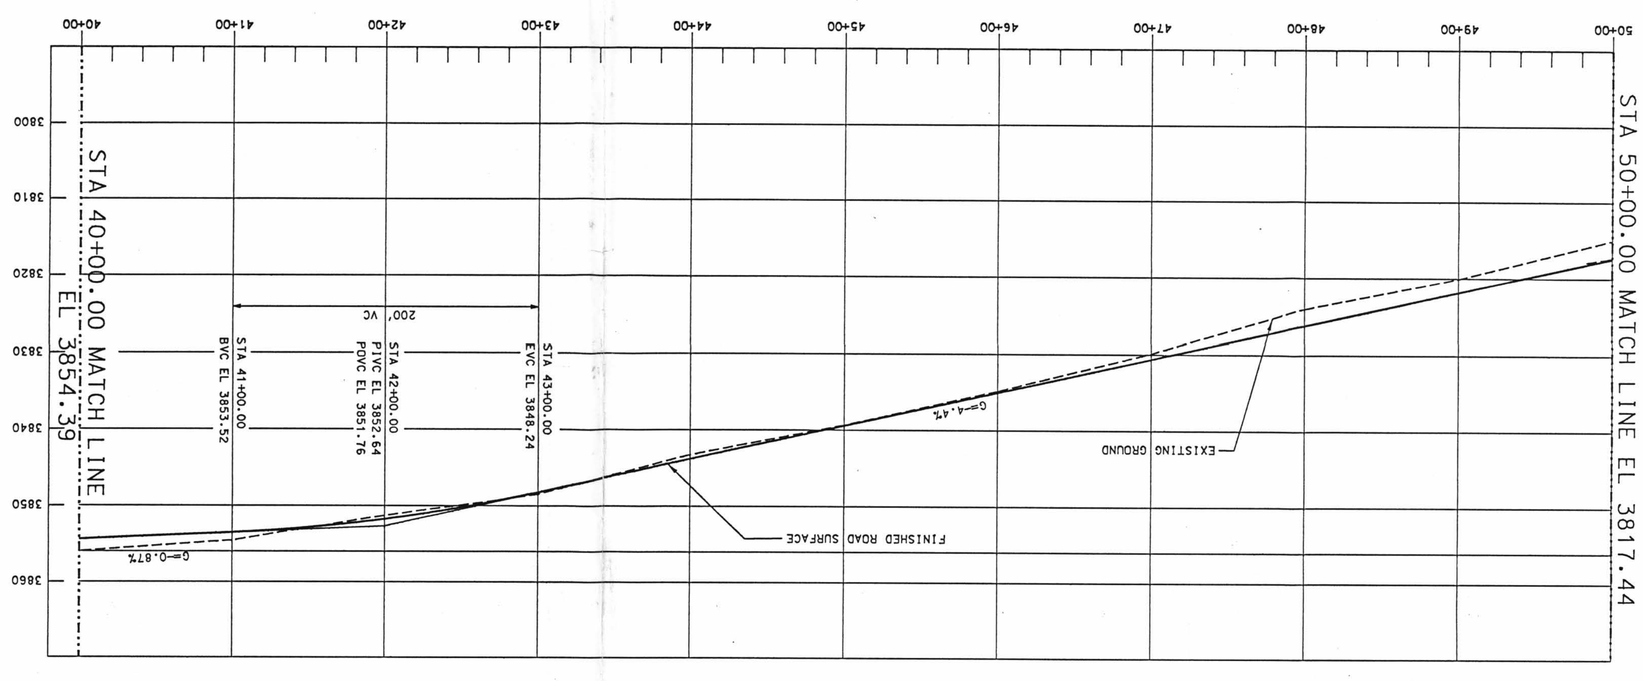

NOTE:

1. FOR GENERAL NOTES SEE DWG 20202.

SIZE	DOCUMENT IDENTIFIER:	CI IDENTIFIER	DRAWING NO.	REV
D		BABA00000-	01717-2100-20206-	00

26-JUN-1996 09:09

/pro1/ebf-8/civil/dgn/sopr1gi/20206.dgn

Last page date 4/5/96

RECORD DESIGNATOR 0A:N/A

D-8

9609300081

REV	DESCRIPTION	DATE	DRN	DWG	CHK	VER	L.S.E.	Q.A.	P.M.
00	ISSUED FOR CONSTRUCTION	6-26-96				N/A		N/A	

APPROVALS	INITIAL/DATE
DRAWN: T SAUER	
ORIGINATOR: H MONTALVO	
CHECKED: M DELEON	
VERIFICATION: N/A.	
LEAD DESIGN ENGINEER: H MONTALVO	
QUALITY ASSURANCE: N/A	
DEPARTMENT MANAGER: G KIMURA	

U.S. DEPARTMENT OF ENERGY
Yucca Mountain Site Characterization Project
M&O — Oxnard Facilities Operative Yucca Management Systems
MANAGEMENT & OPERATING CONTRACTOR

EXPLORATORY STUDIES FACILITY
SOUTH PORTAL ACCESS ROAD
PLAN AND PROFILE

SIZE	DOCUMENT IDENTIFIER: BABA00000-01717-2100-20206-00	REV
D		

SCALE	DA CLASSIFICATION	W.B.S.	CAD FILE
AS NOTED	N/A	1.2.6	CIVIL:20206.dgn

CASE CODE1

NOTICE OF OPEN CHANGE DOCUMENTS			
THIS DOCUMENT IS IMPACTED BY THE LISTED CHANGE DOCUMENT AND CANNOT BE USED WITHOUT THEM			
CHANGE DOCUMENT NUMBER	POSTED BY	DATE	STATUS

1" = 10'
GRAPHIC SCALE 0 10 20 30 FEET

1" = 50'
GRAPHIC SCALE 0 50 100 150 FEET

DOCUMENT AND RECORDS CENTER

RECEIVED
JUL 09 1996

ANSTEC APERTURE CARD

7/9/96
EFFECTIVE DATE

9609300081